


106 COMING STREET YWCA OF GREATER CHARLESTON

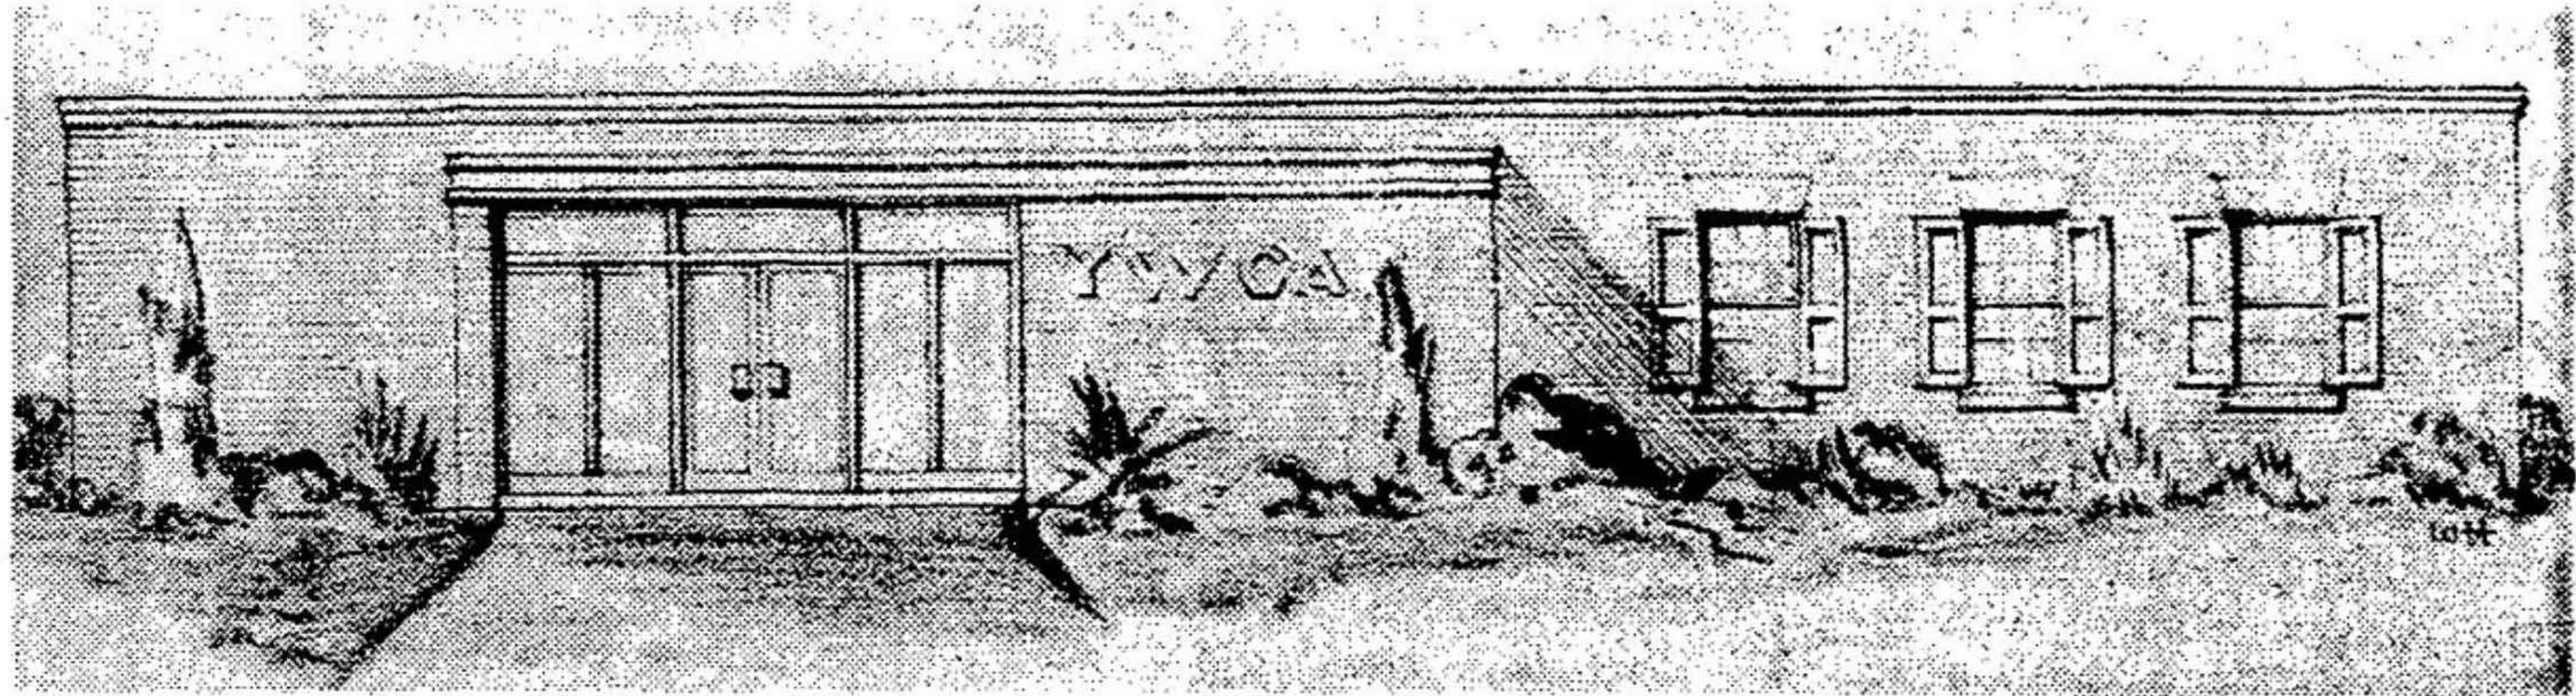

1963 rendering of the Coming Street YWCA Designed by Cummings & McCrady (Evening Post, 1963 November 27, Charleston, SC)

The Coming Street YWCA was established on this site in 1911, when the Colored Young Women’s Christian Association of Charleston acquired a nineteenth century residence at 106 Coming Street to serve black women during the era of racial segregation. The organization itself was founded in 1907 and became an official branch of the Charleston YWCA in 1920. Due to deteriorating facilities and expanding programming, the earlier structure was demolished. A one story brick and concrete block YWCA building, designed by prominent local architects Cummings & McCrady, was constructed in 1964. It served as the headquarters for the YWCA of Greater Charleston until 2014. The building is closely associated with Christine O. Jackson, who served as Executive Director from 1966 to 2003. Mrs. Jackson was a pivotal civil rights leader who guided the YWCA through desegregation, expanded services for women, youth, and families, and founded Charleston’s annual Dr. Martin Luther King Jr. Celebration in 1972, now the largest such observance in South Carolina. Under Jackson’s leadership, the YWCA became a major institutional force for racial equity, professional advancement for women, and community activism, leaving a lasting social and cultural legacy in Charleston, SC.

LEGEND

A	COVER SHEET
A100	SINGLE-SHEET
A101	CONTEXT MAPS
A102	FLOOR PLAN
A103	EXTERIOR ELEVATIONS
A104	TYPICAL DETAILS

A


YWCA OF GREATER CHARLESTON, Circa 1962-1963
106 COMING STREET, CHARLESTON, SC 29403

SHPO Site No. 8360


RECORDED
MARCH 12, 2026




FLOOR PLAN

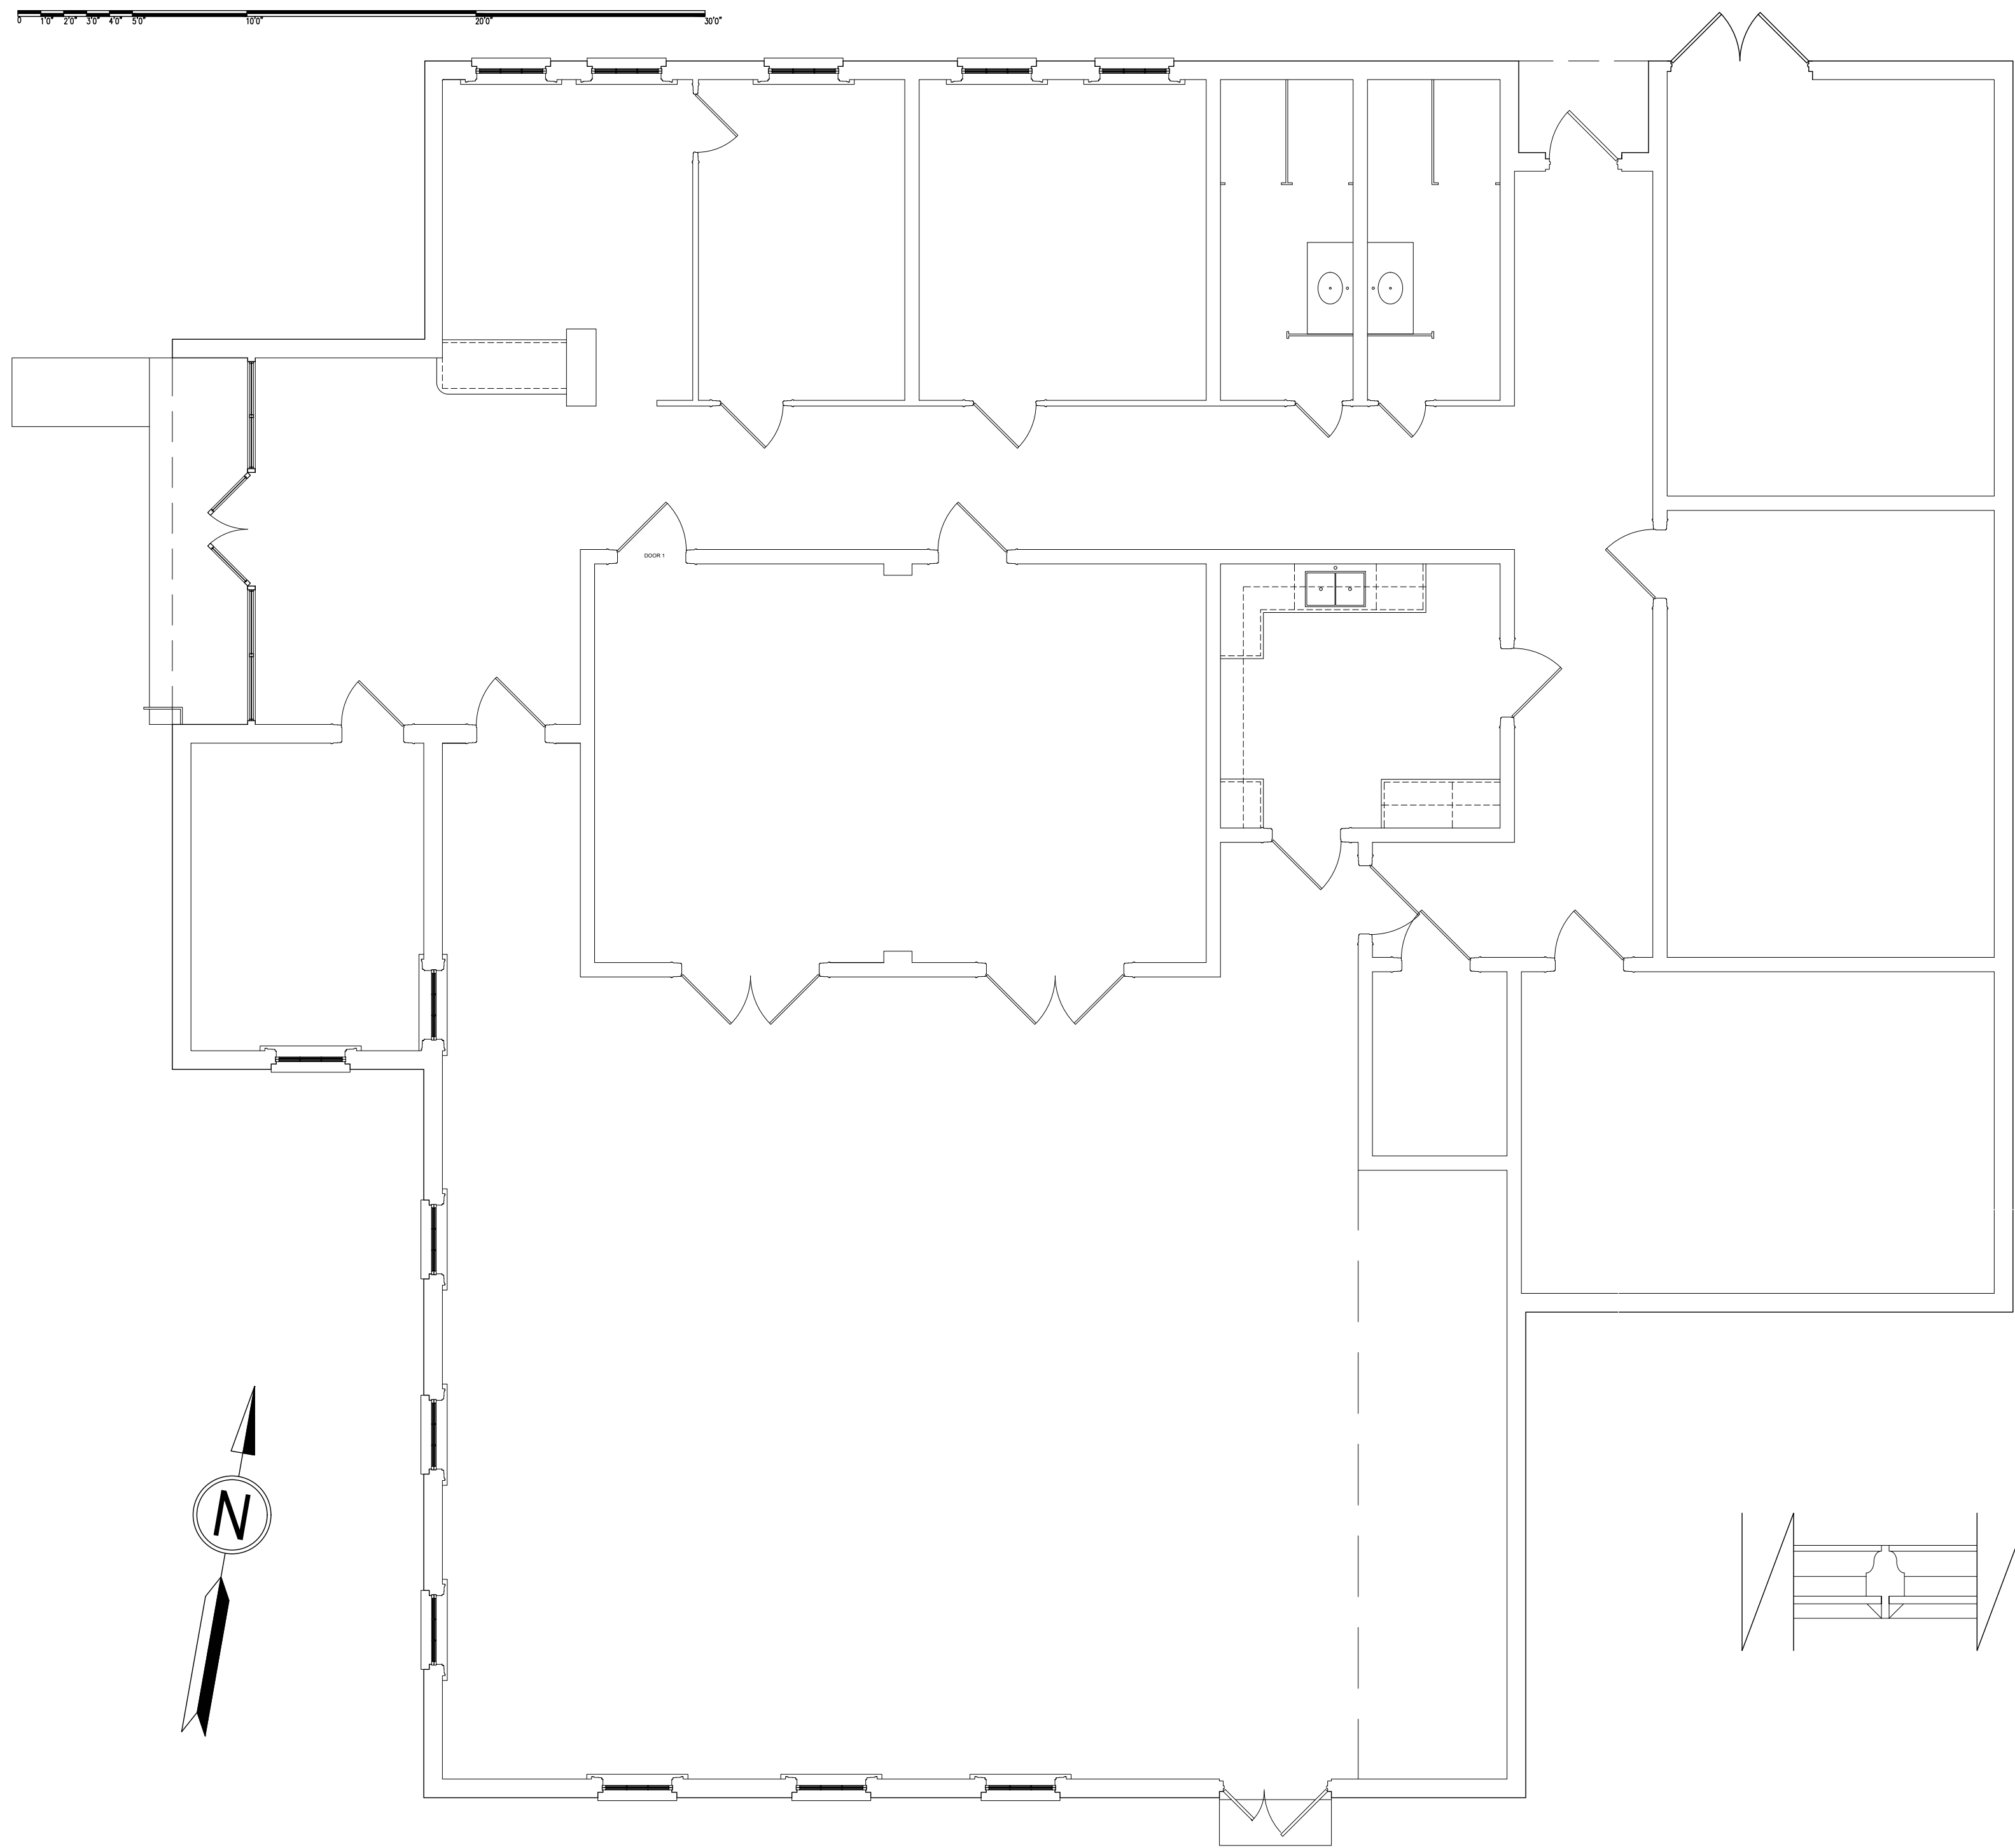

TYPICAL DETAILS

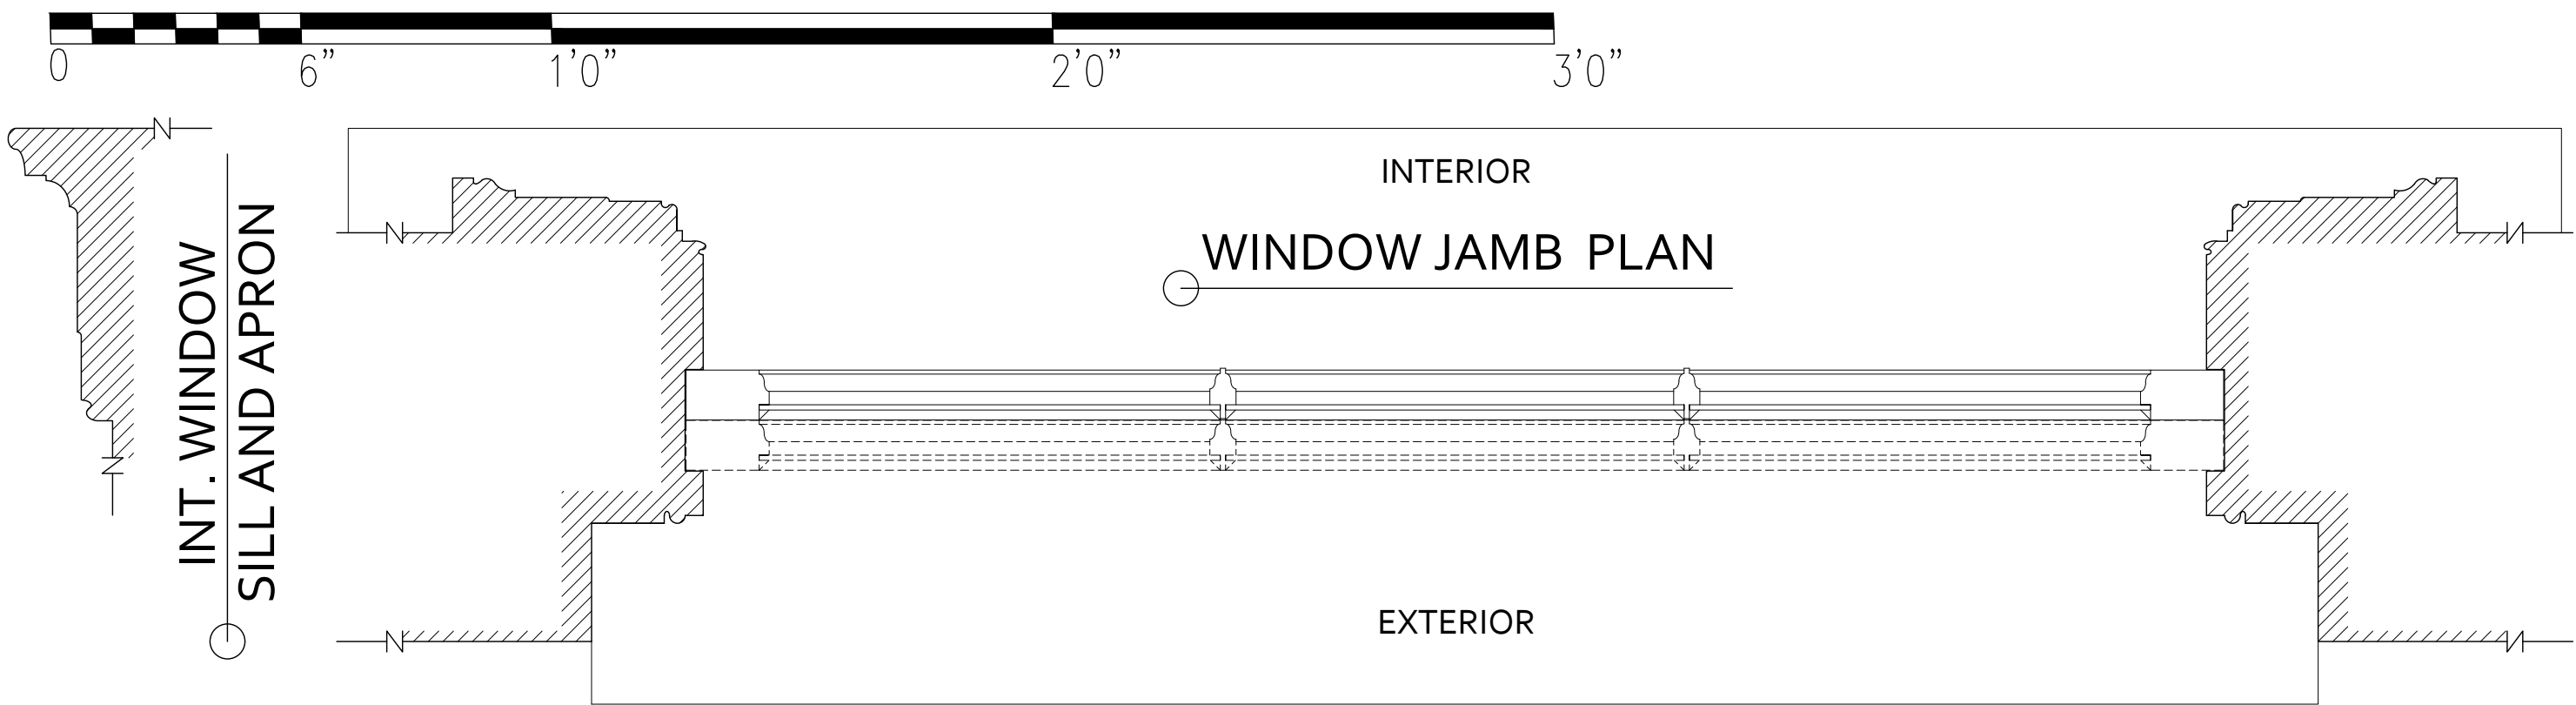

EXTERIOR ELEVATIONS

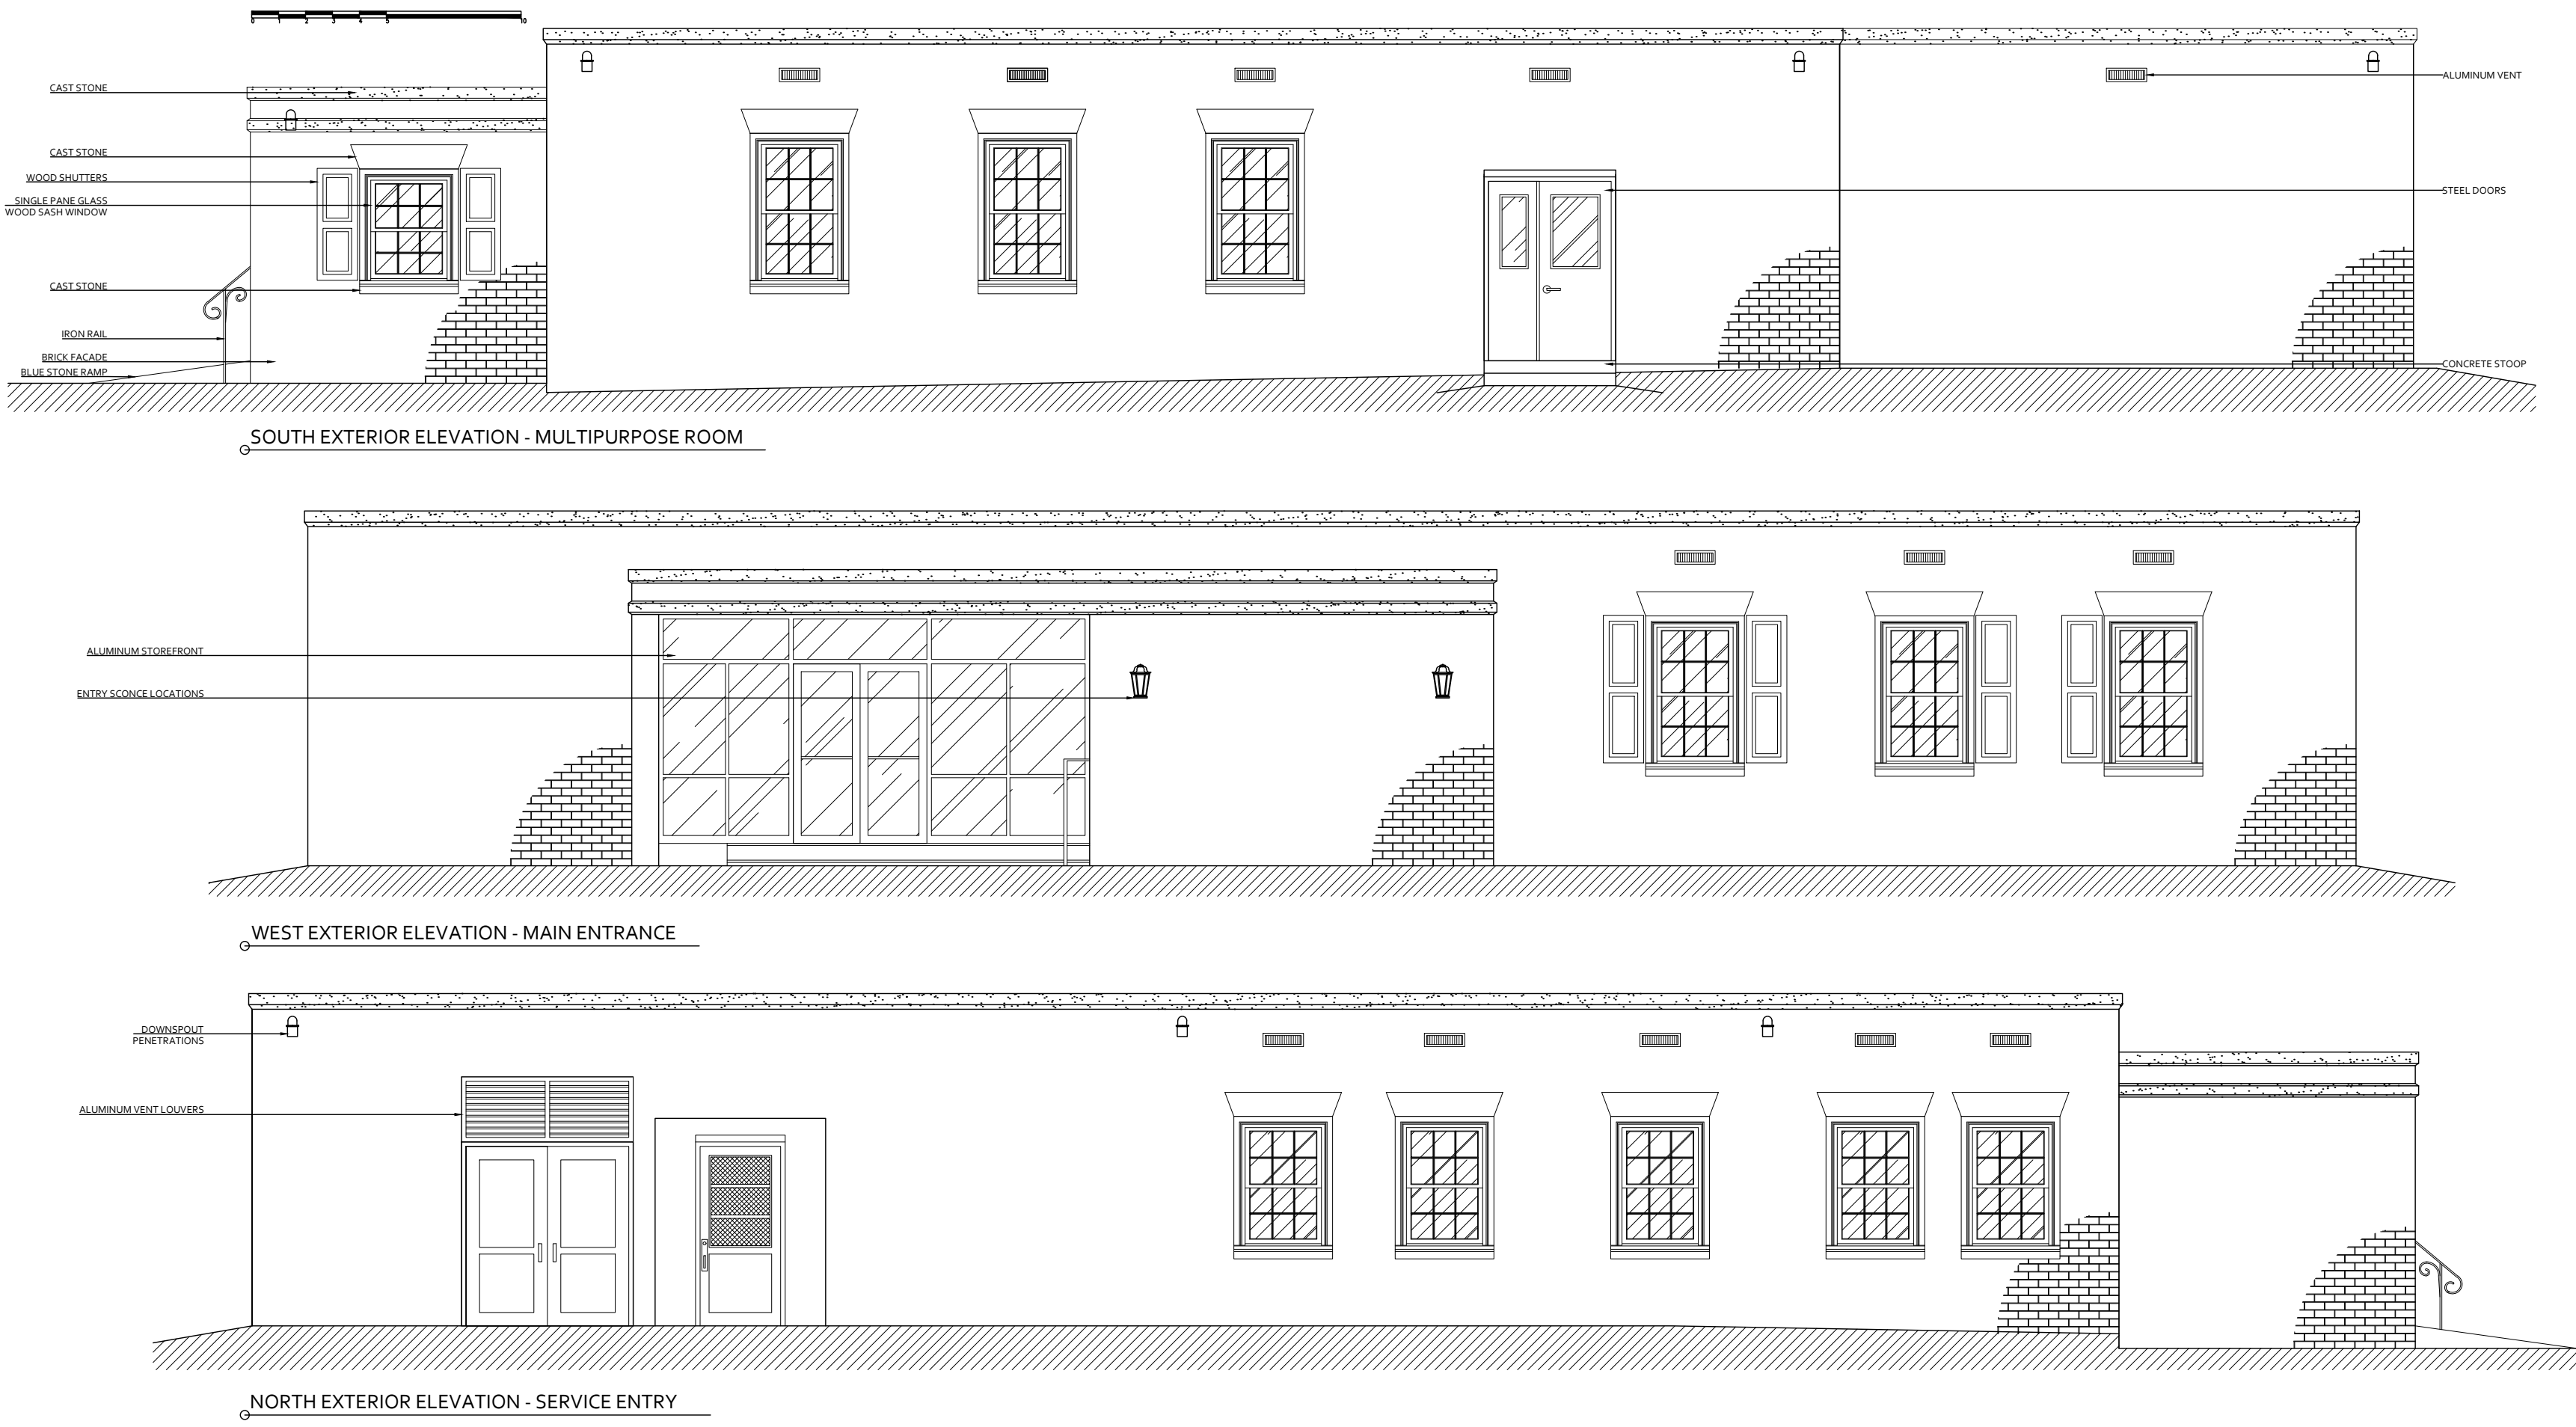


INTERIOR

TYPICAL WINDOW
DETAIL

EXTERIOR

TYPICAL FEATURE
ELEVATIONS

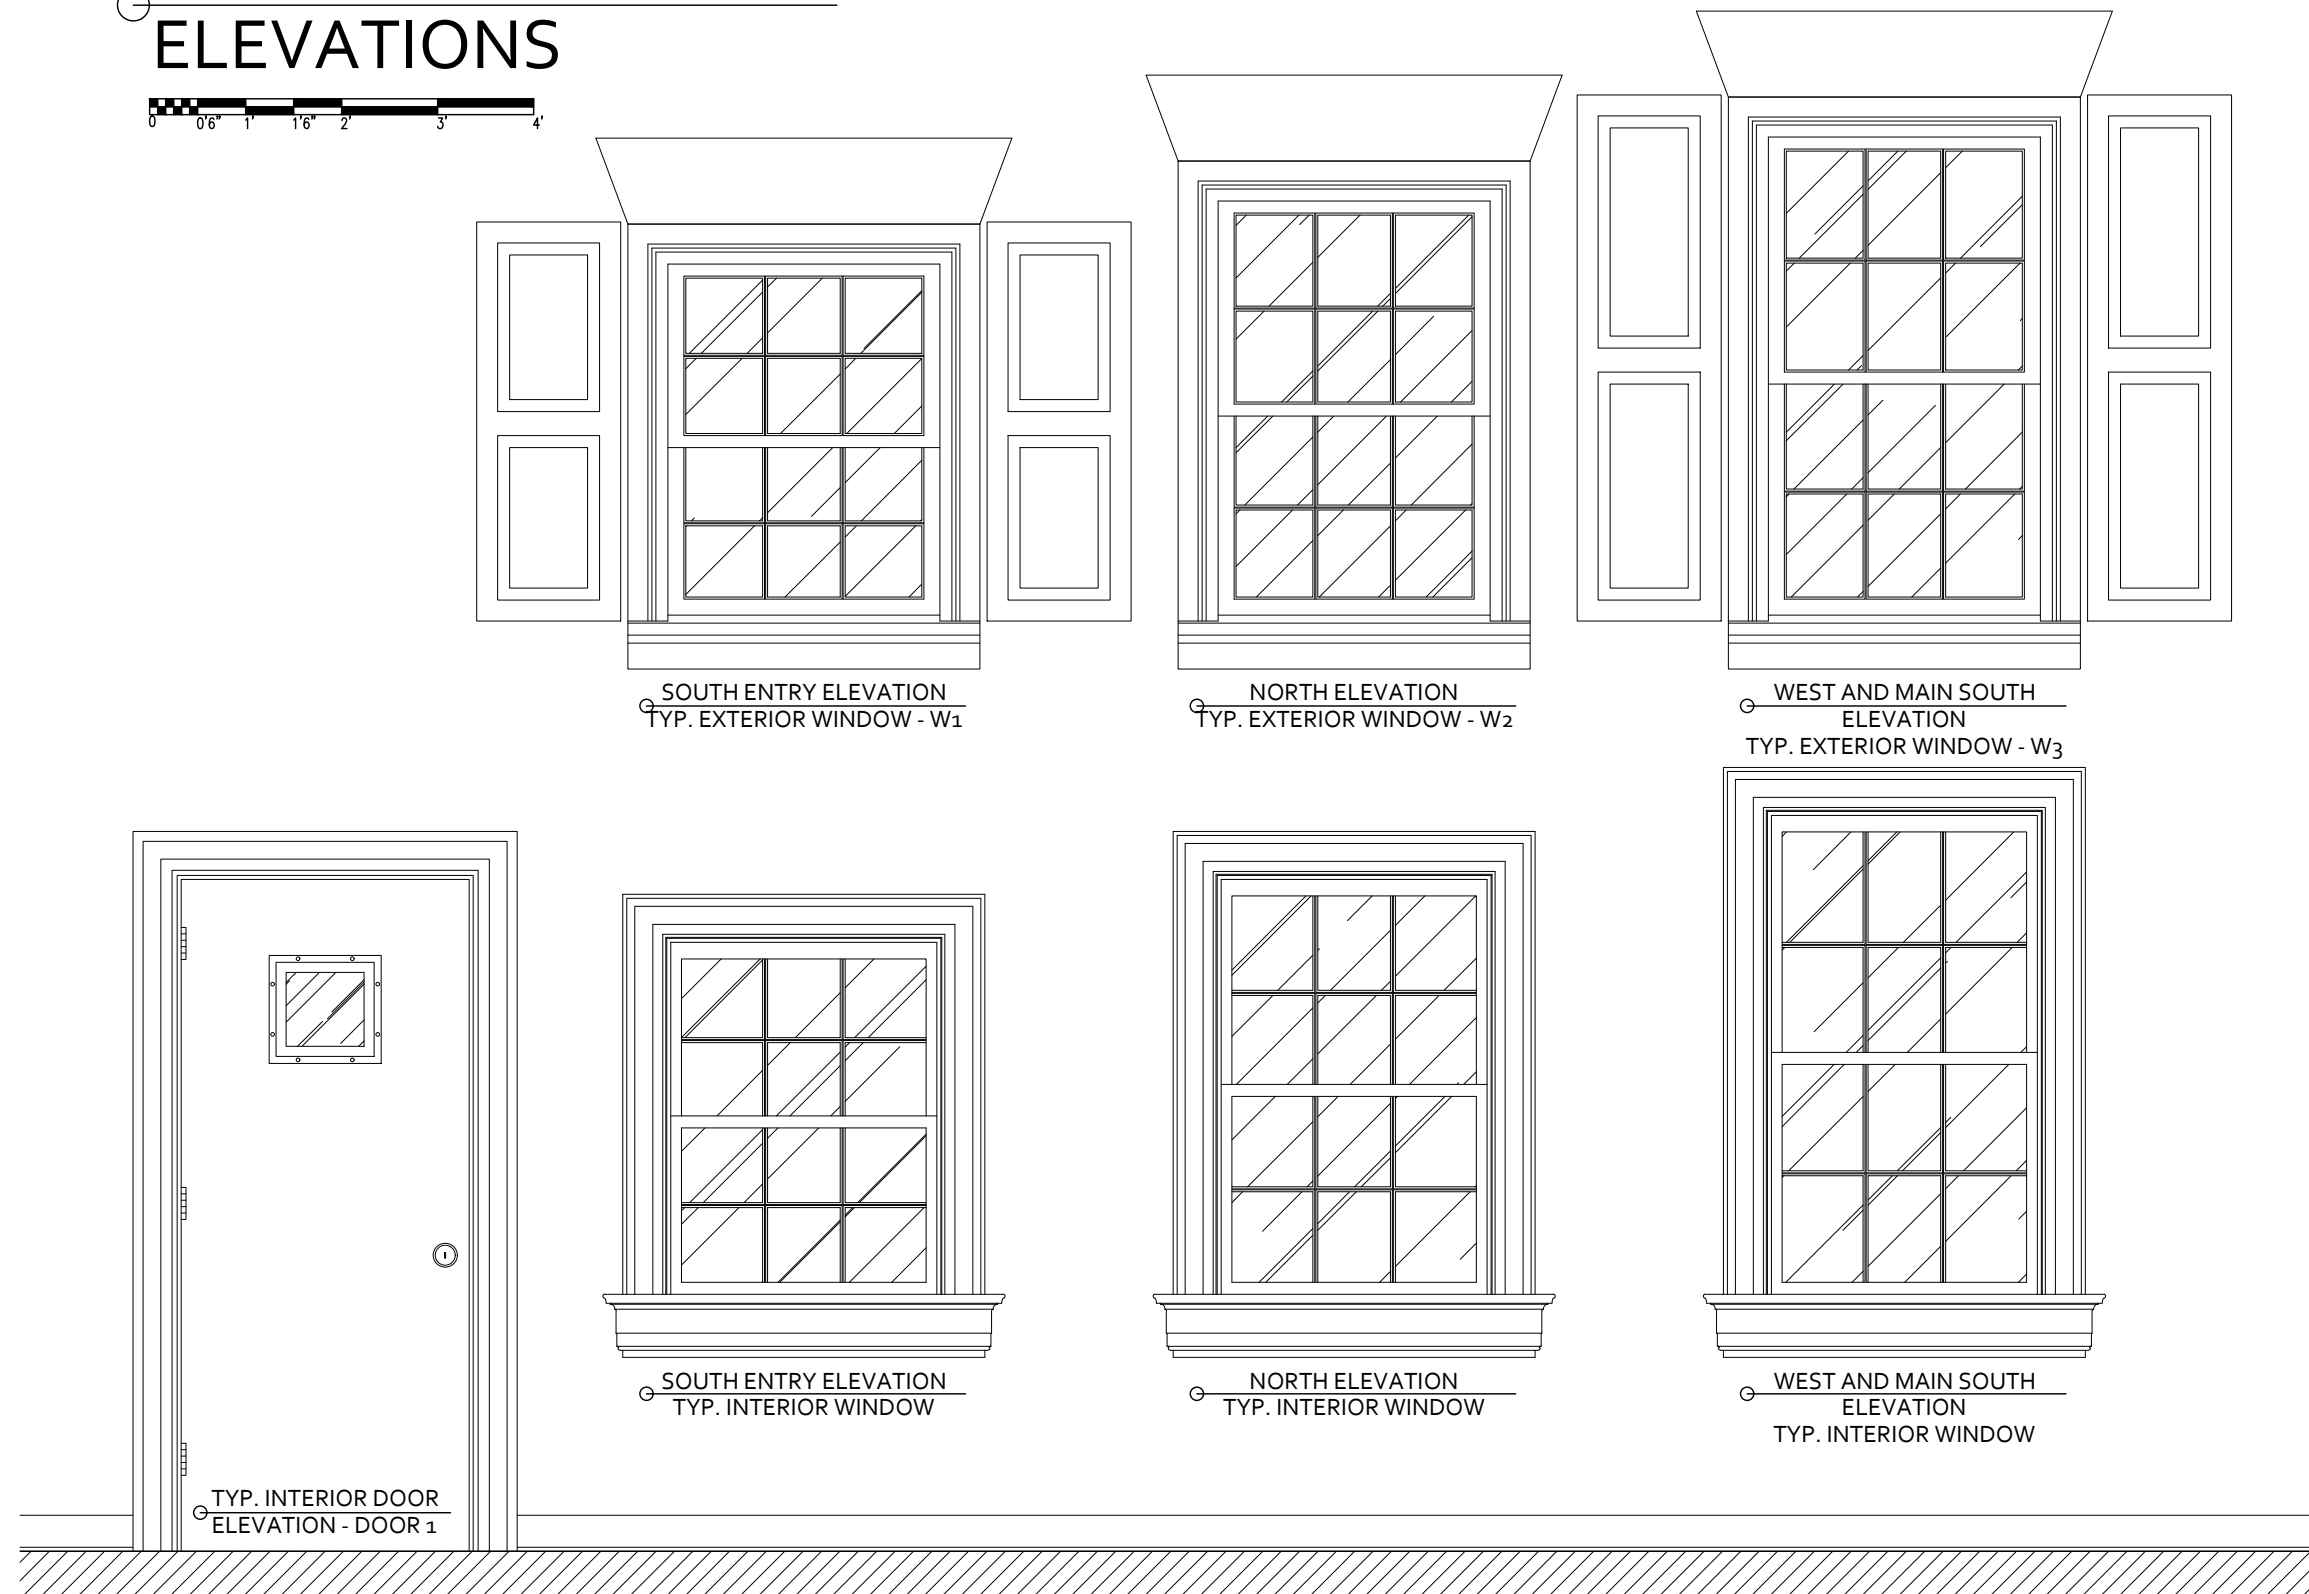


TYP. INTERIOR DOOR
JAMB PLAN DETAIL

State Context




CHARLESTON, SC

LOCAL CONTEXT

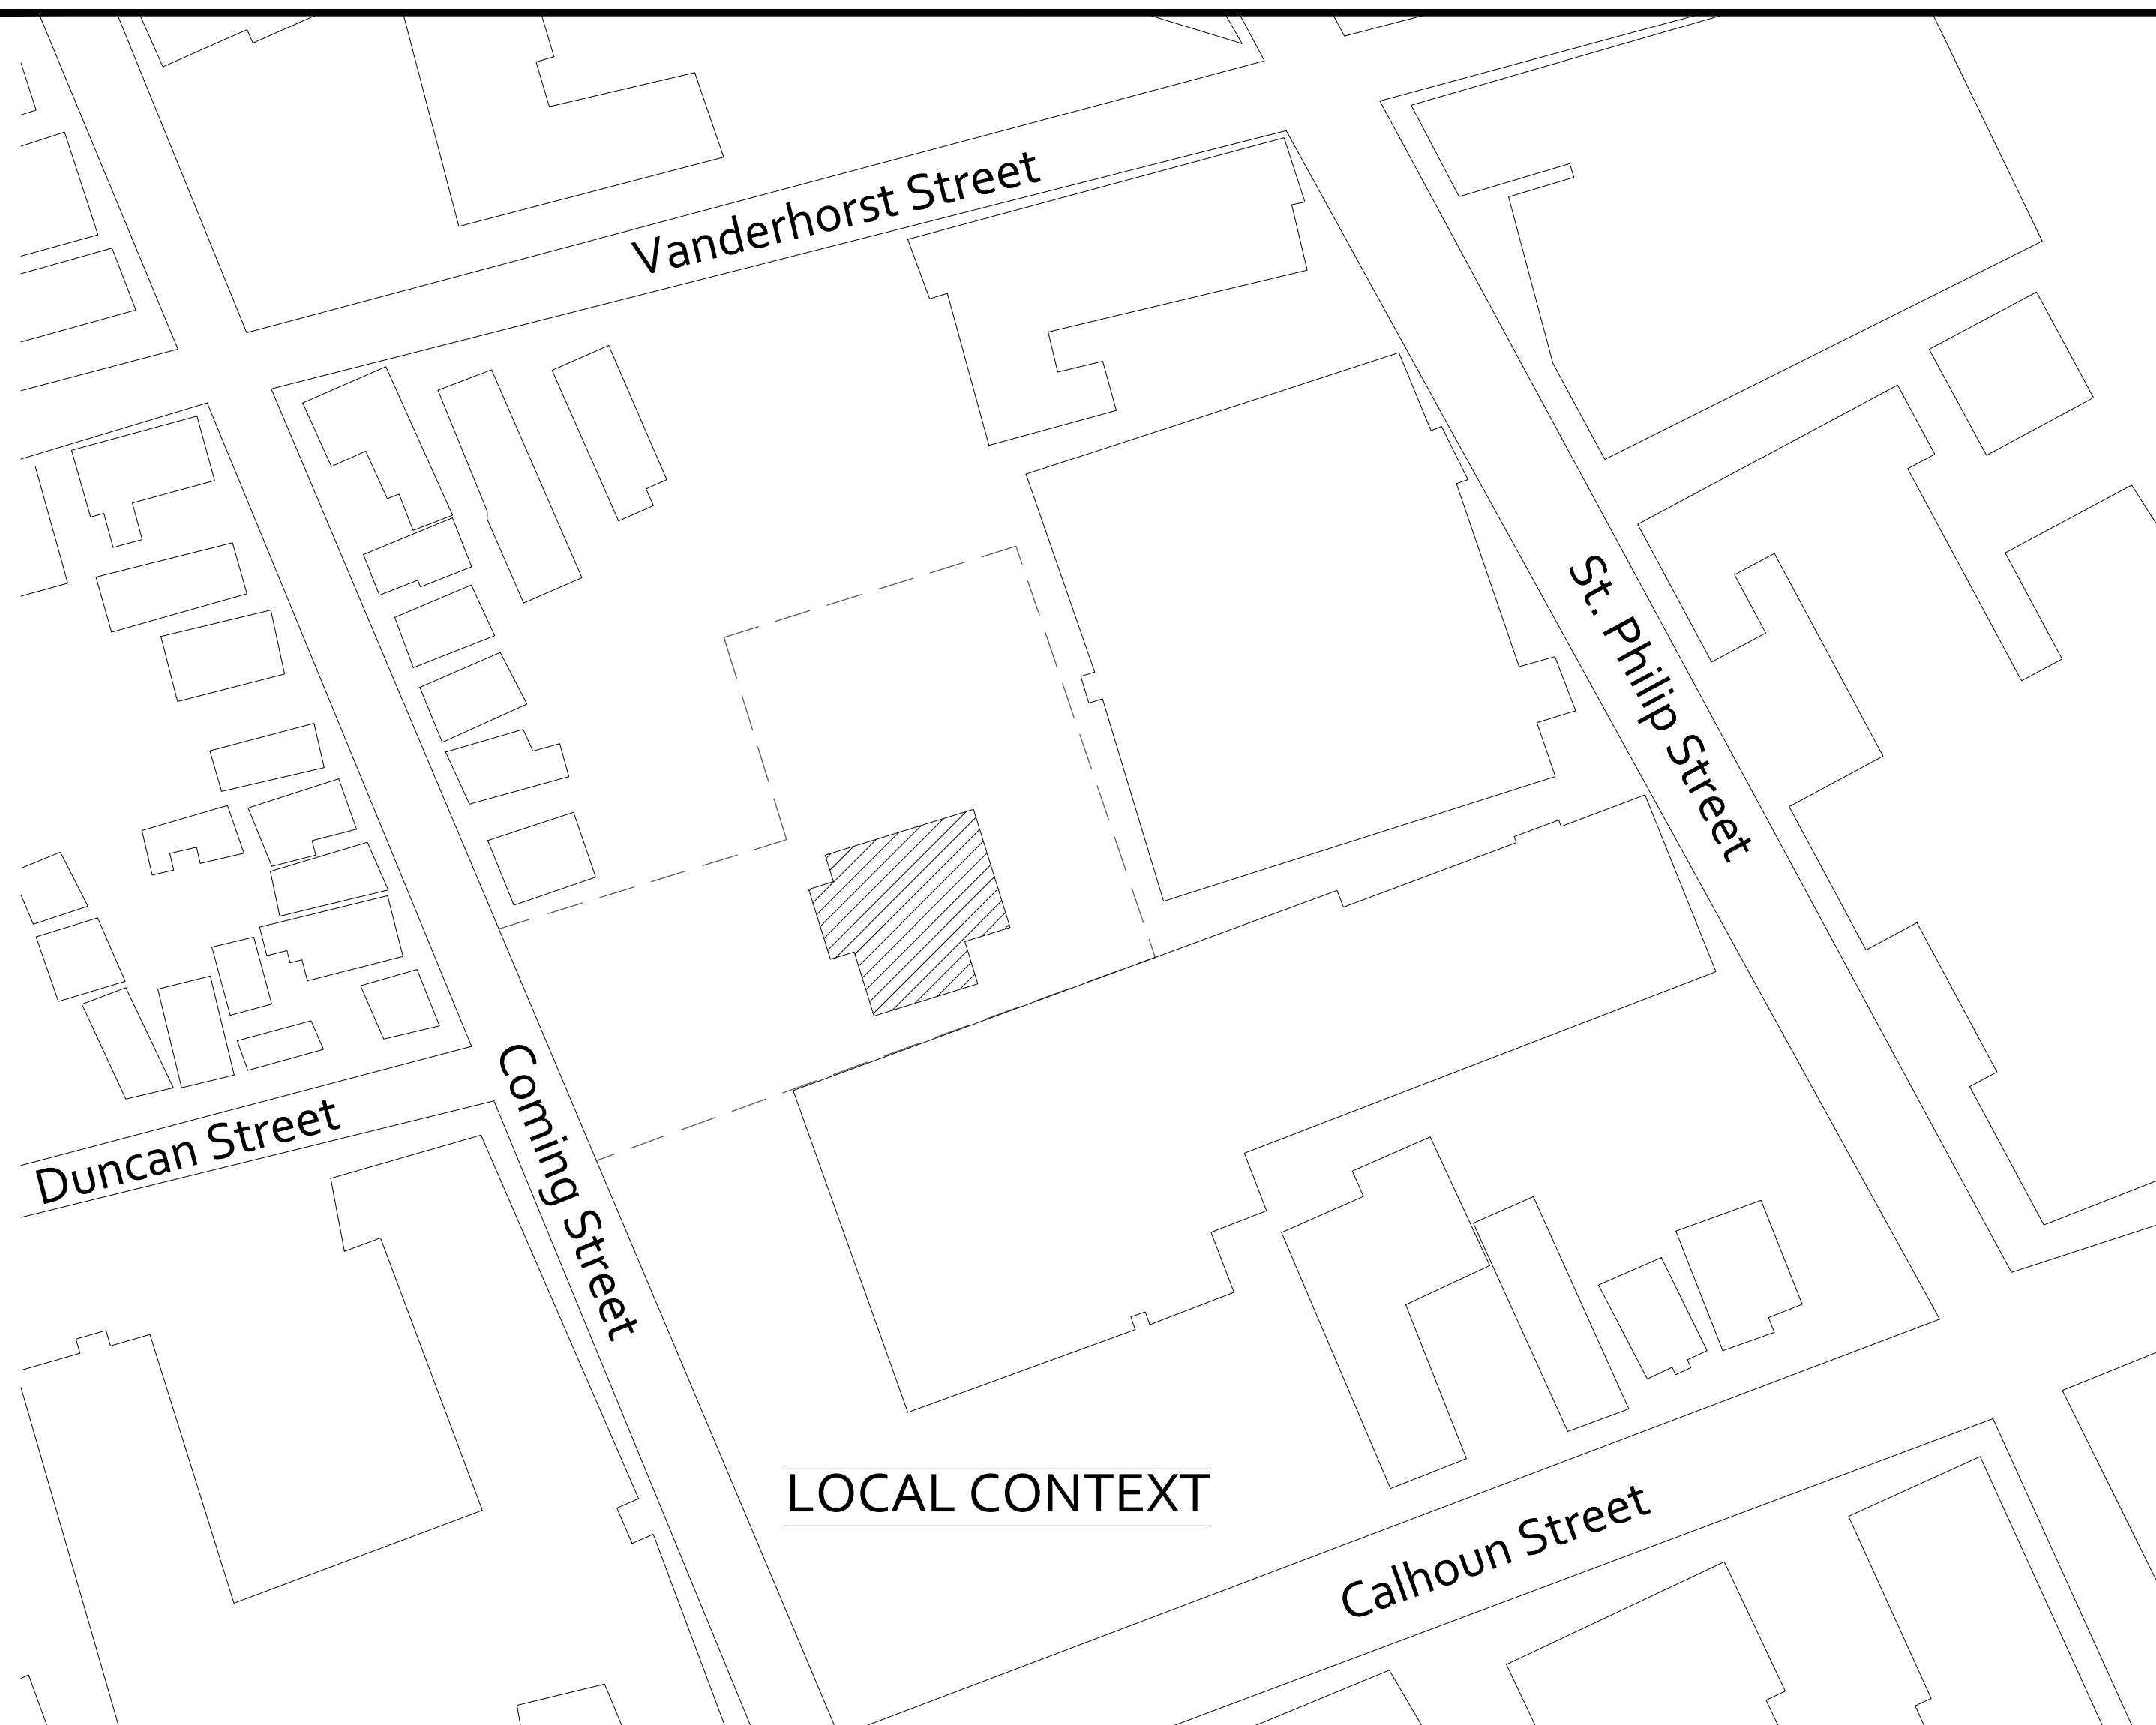

SITE PLAN

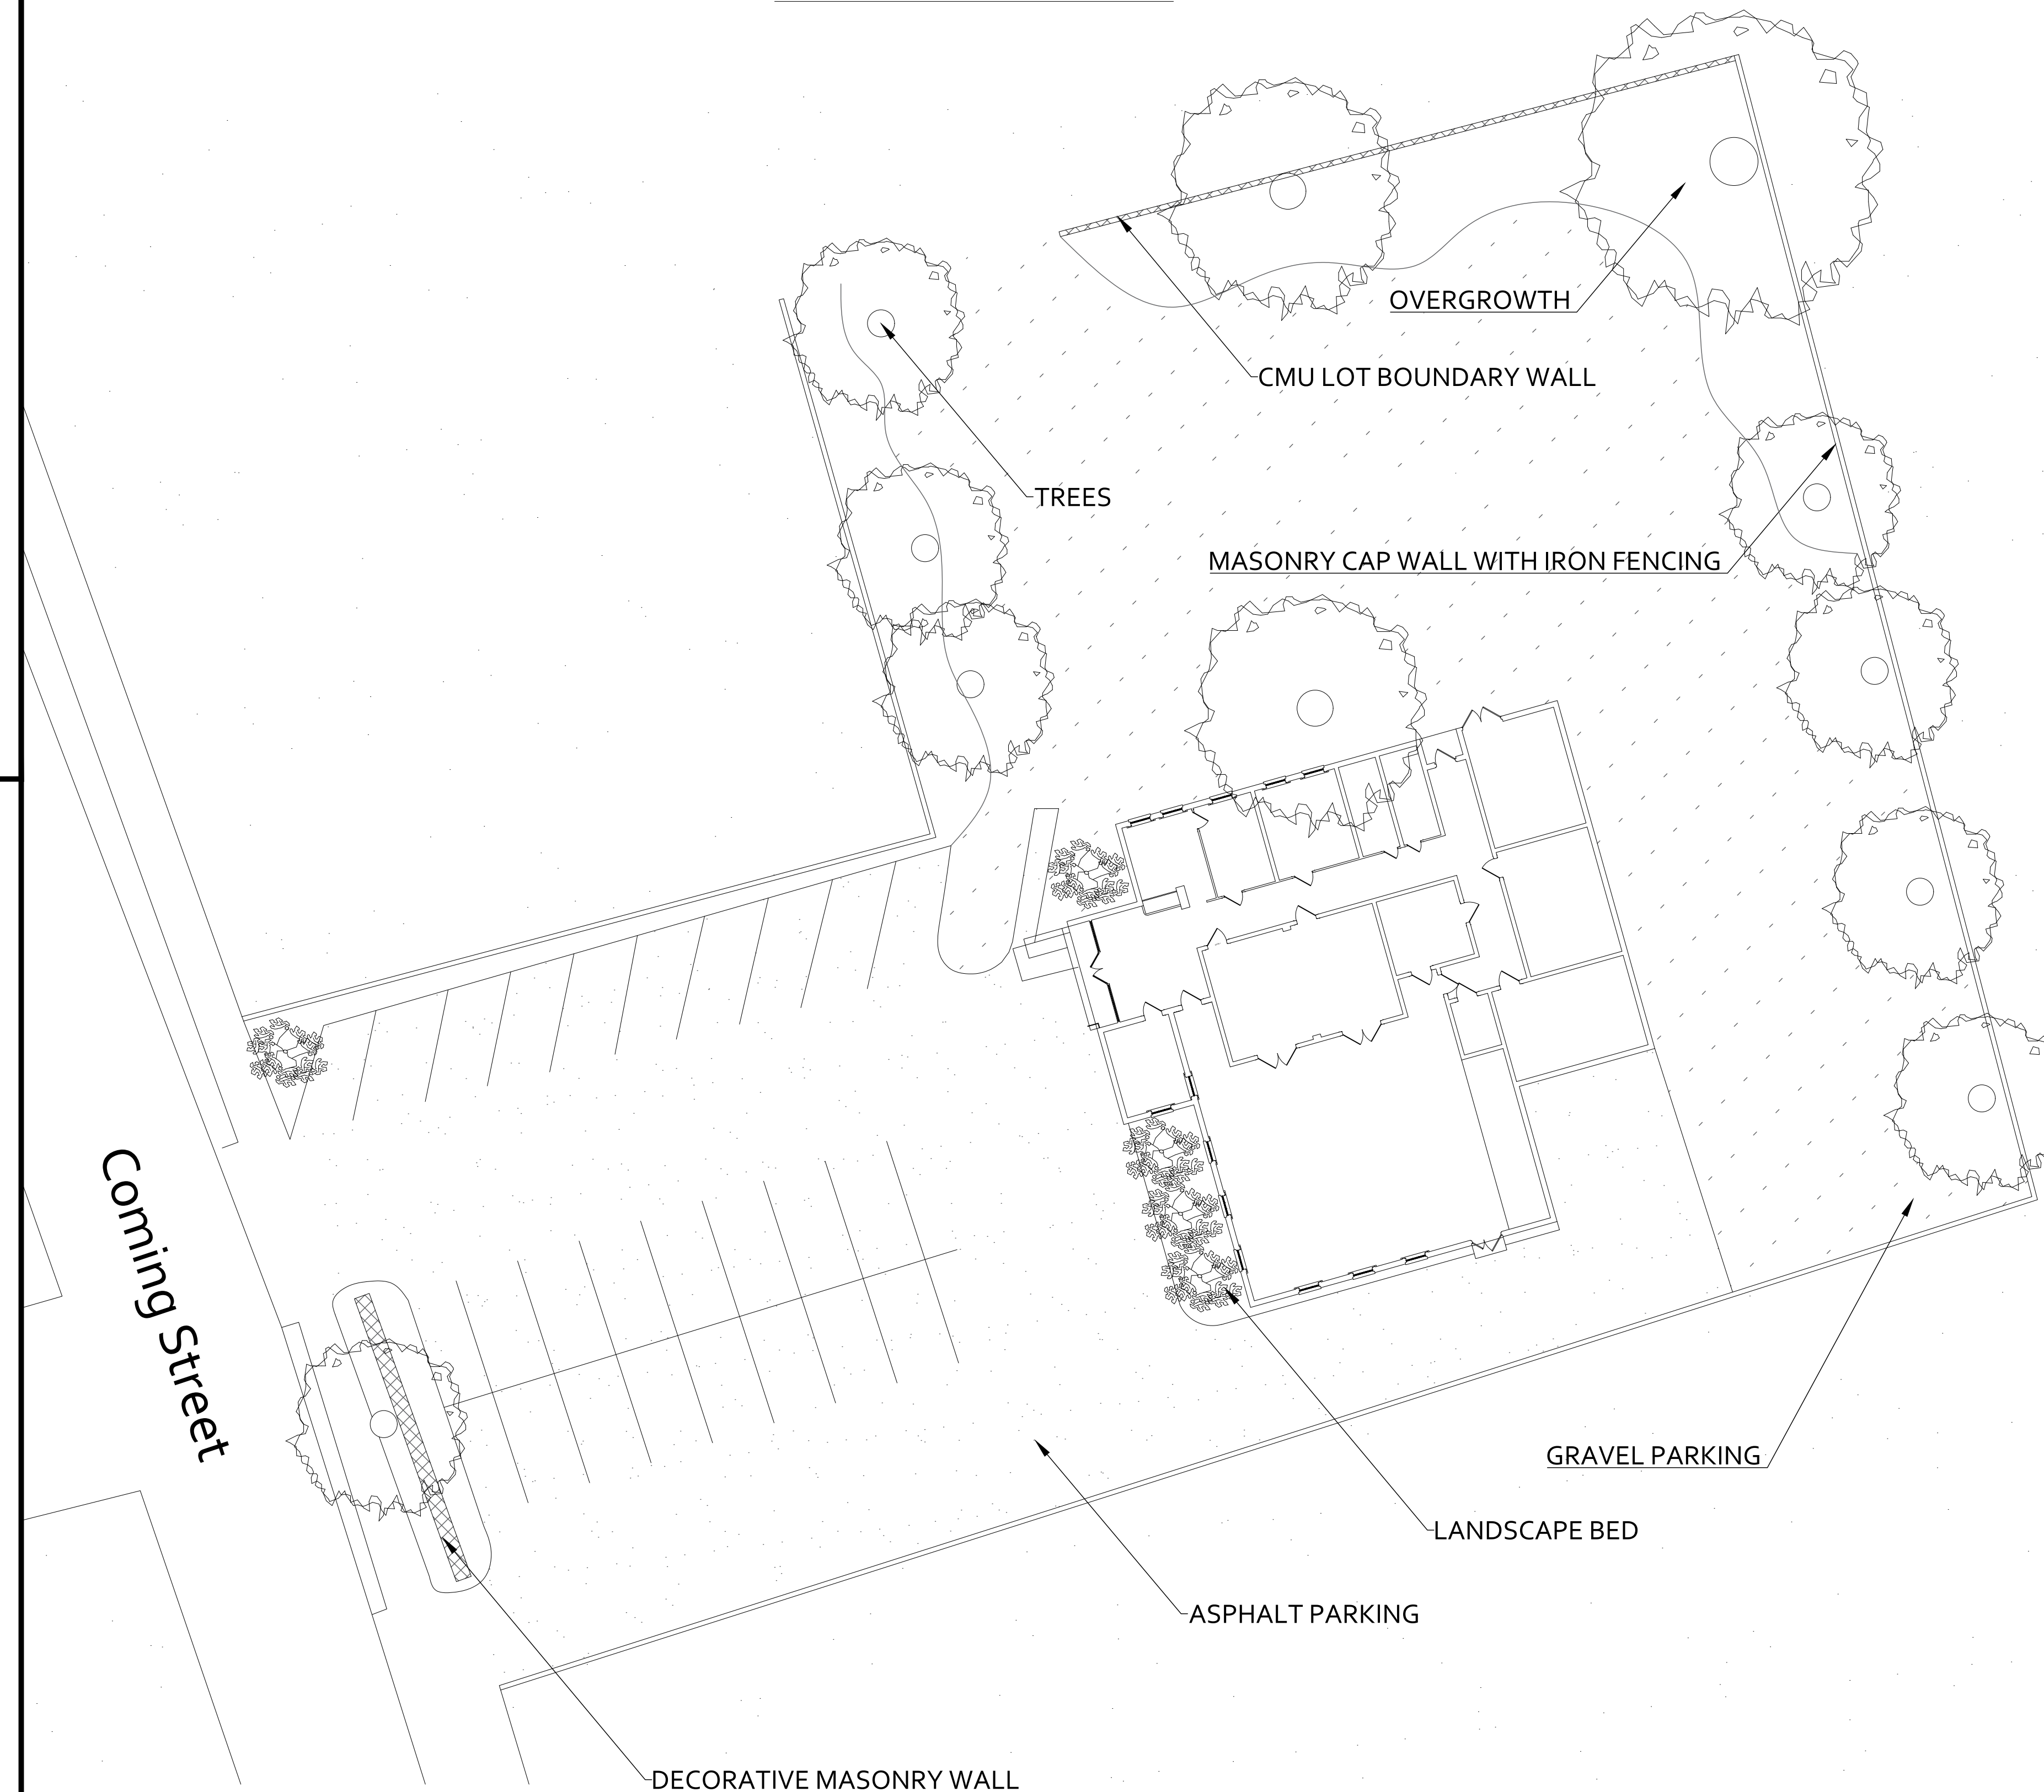

A101


YWCA OF GREATER CHARLESTON, Circa 1962-1963
106 COMING STREET, CHARLESTON, SC 29403

SHPO Site No. 8360

RECORDED
MARCH 12, 2026

Terracon
1800 REYNOLDS AVE | NORTH CHARLESTON, SC | 29405

FLOOR PLAN

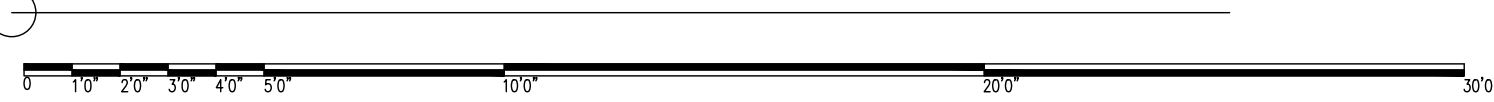

MATERIAL LEGEND

- BLUESTONE
- 12" VCT - Vinyl Composite Tile
- CARPET
- CONCRETE
- TILE



BLUE STONE

12" VCT
(Vinyl Composition Tile)


TILE

CONCRETE


CARPET

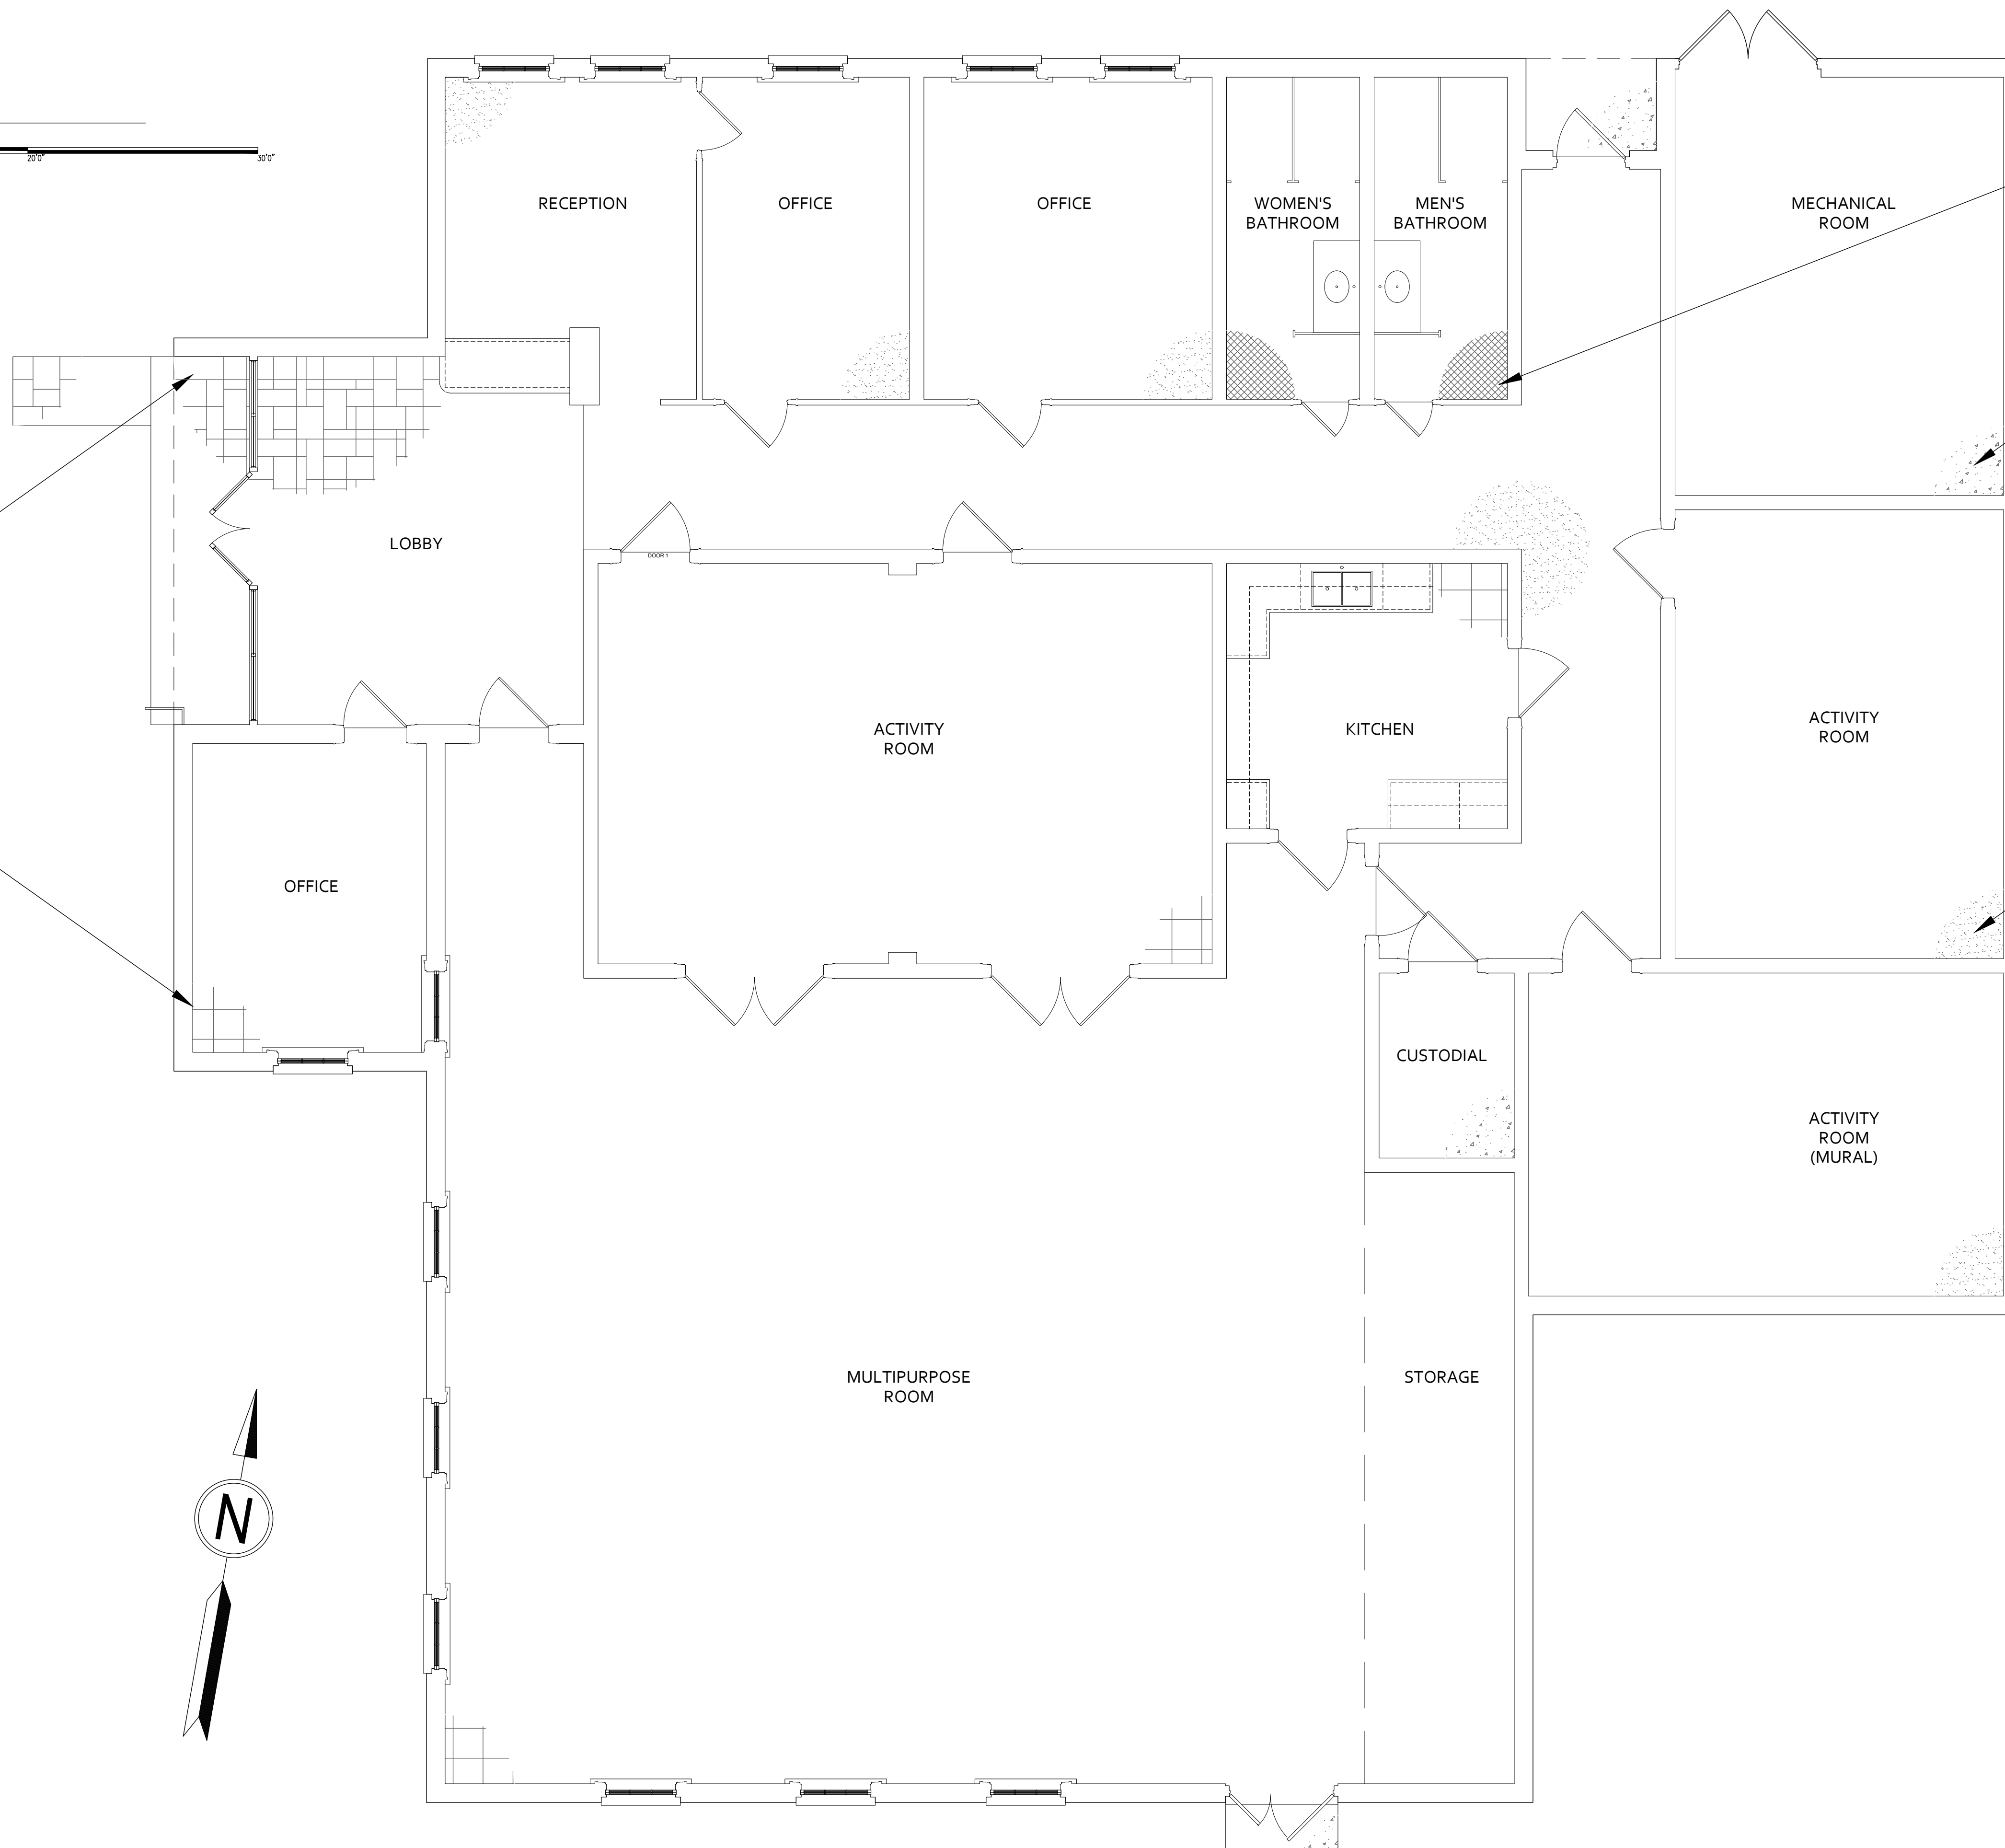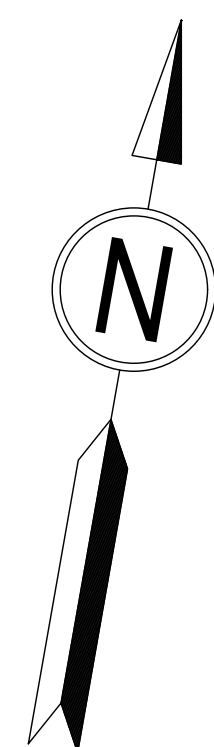


EXTERIOR ELEVATIONS

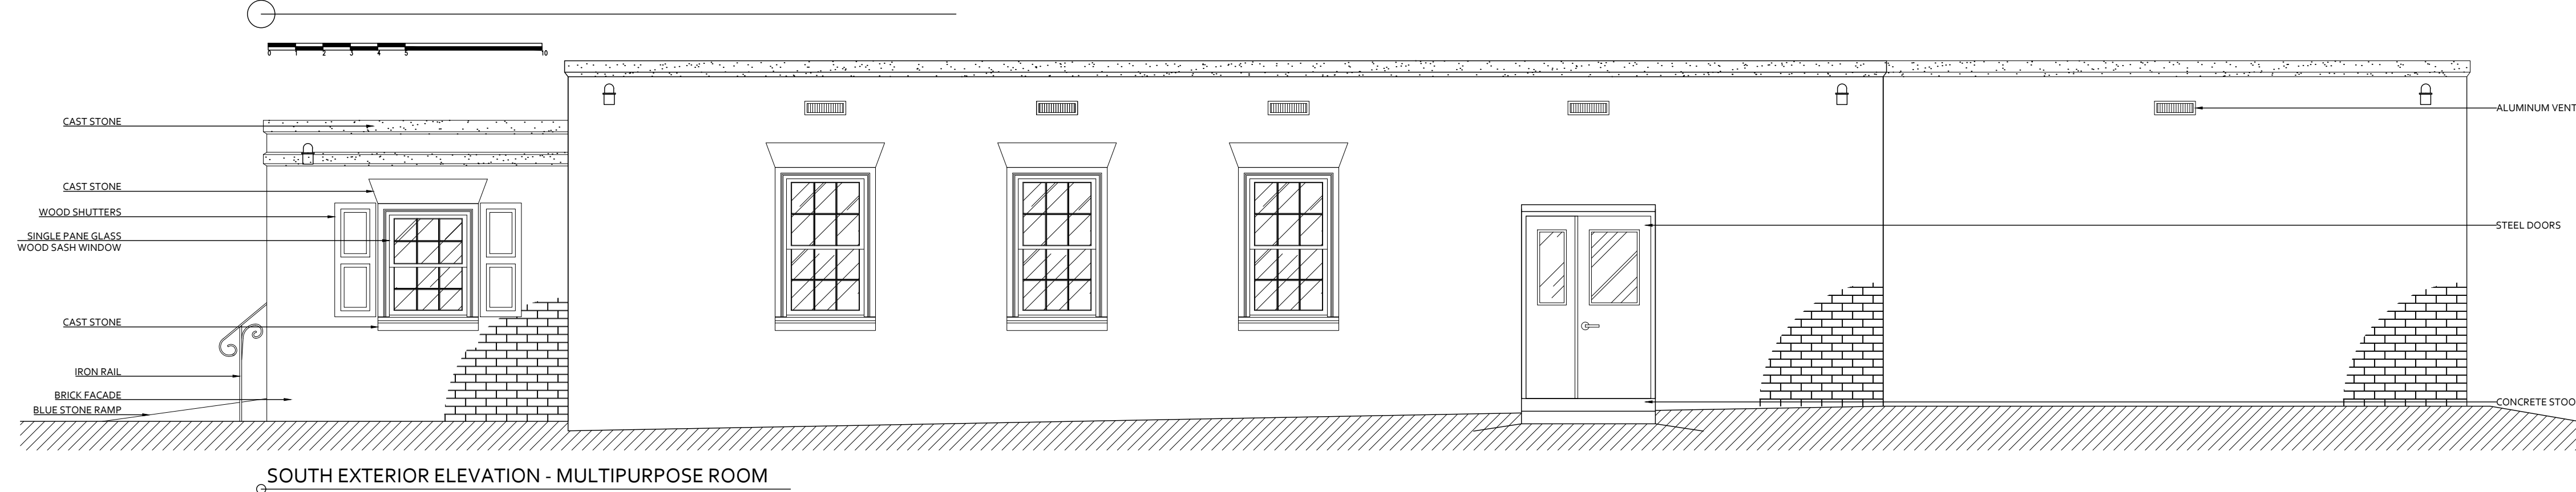


SOUTH EXTERIOR ELEVATION - MULTIPURPOSE ROOM

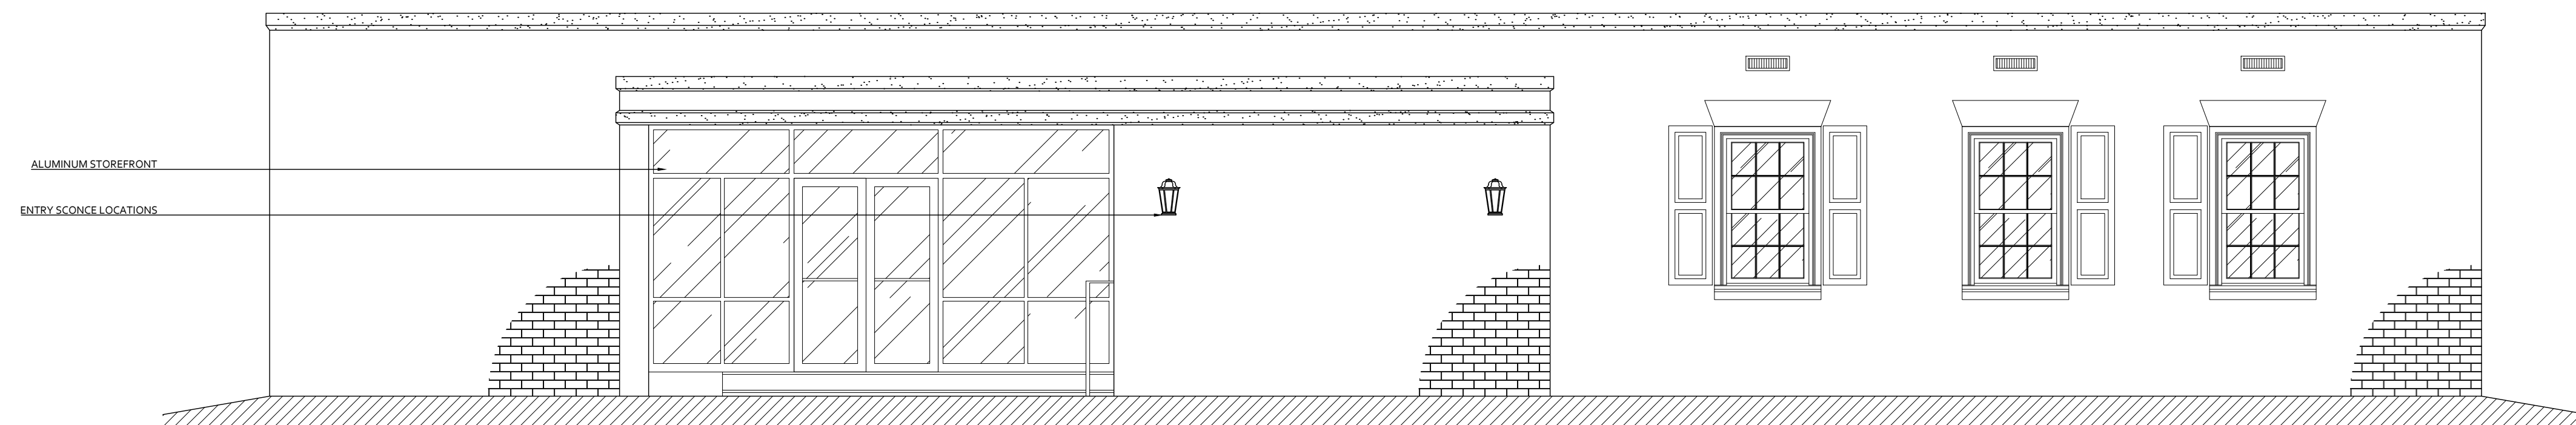

WEST EXTERIOR ELEVATION - MAIN ENTRANCE

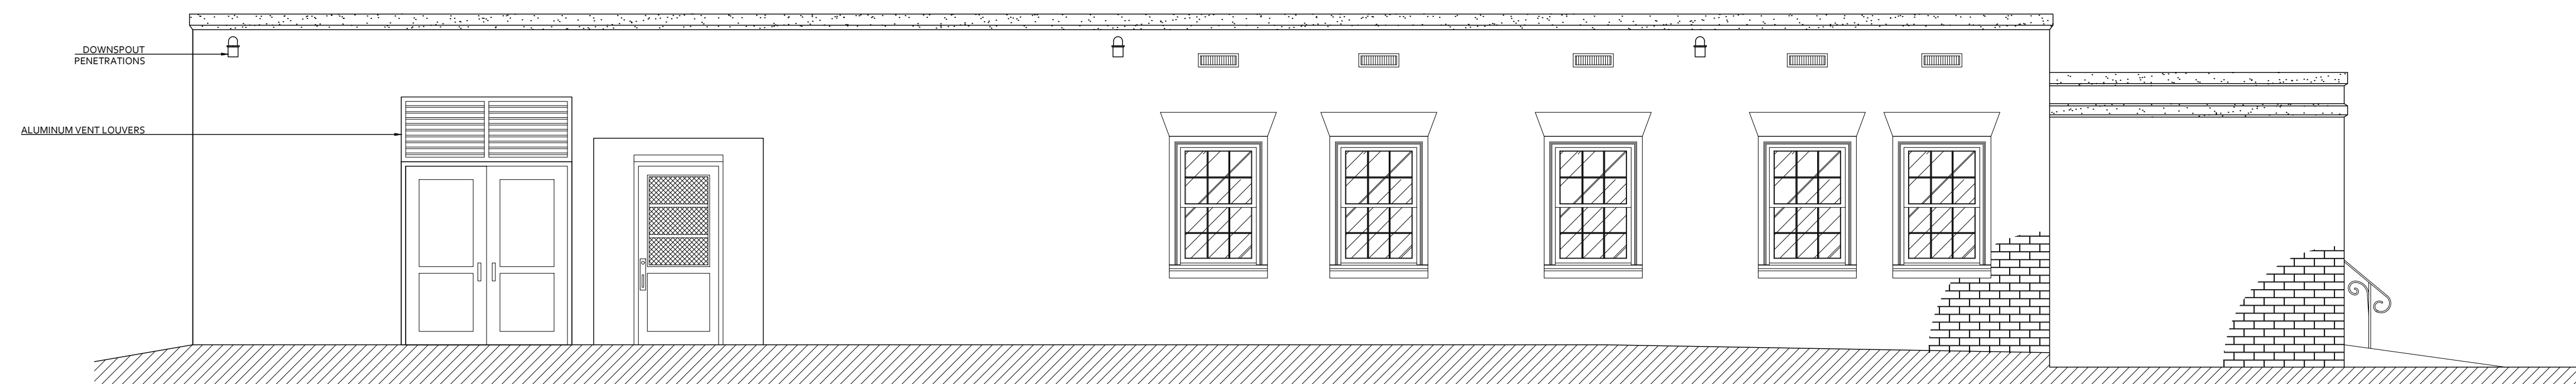


NORTH EXTERIOR ELEVATION - SERVICE ENTRY

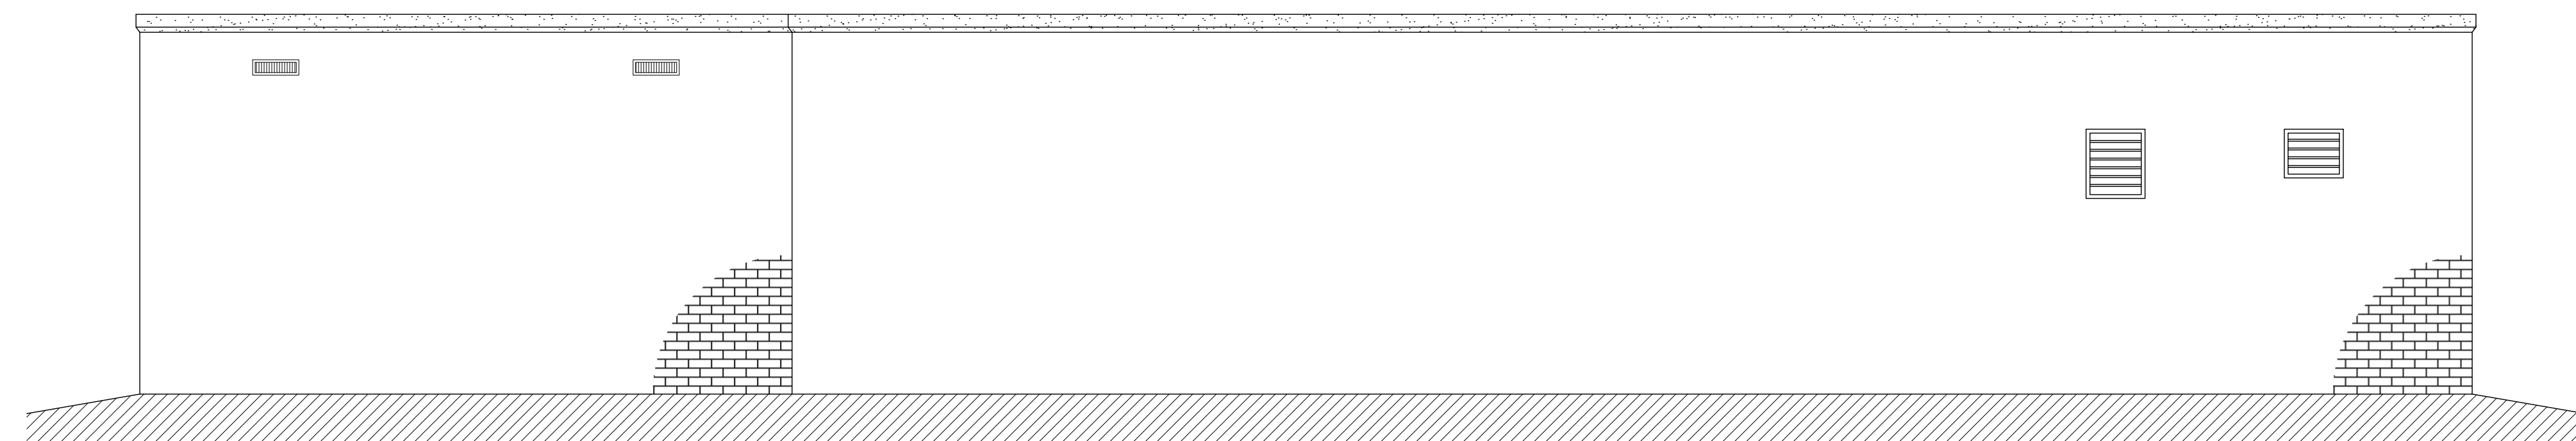


EAST EXTERIOR ELEVATION


TYPICAL FEATURE ELEVATIONS

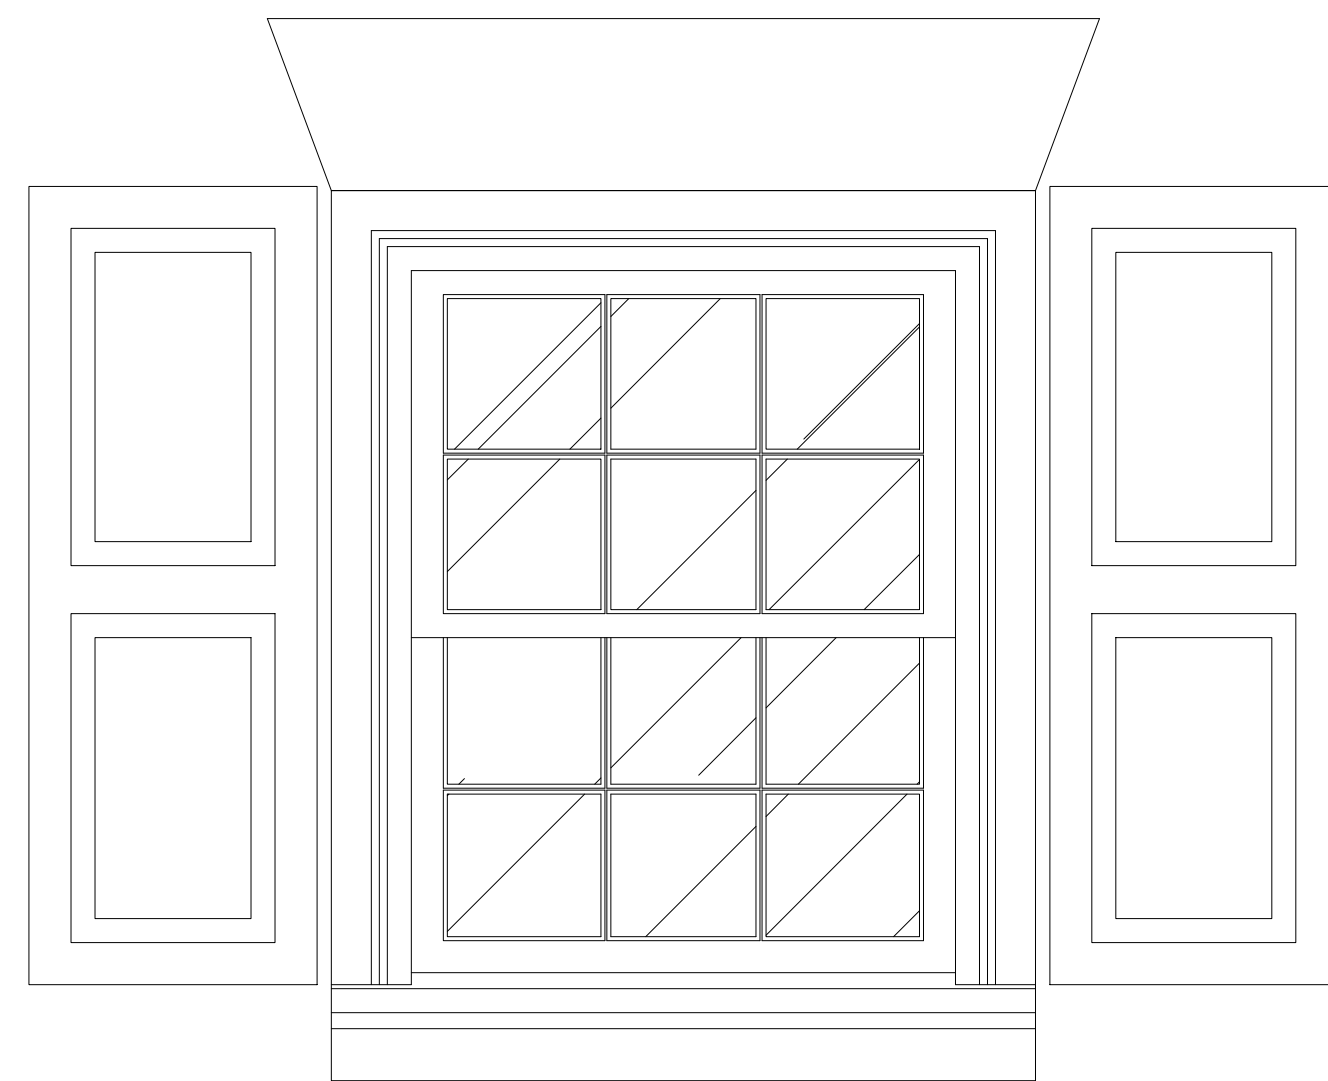


SOUTH ENTRY ELEVATION
TYP. EXTERIOR WINDOW - W₁

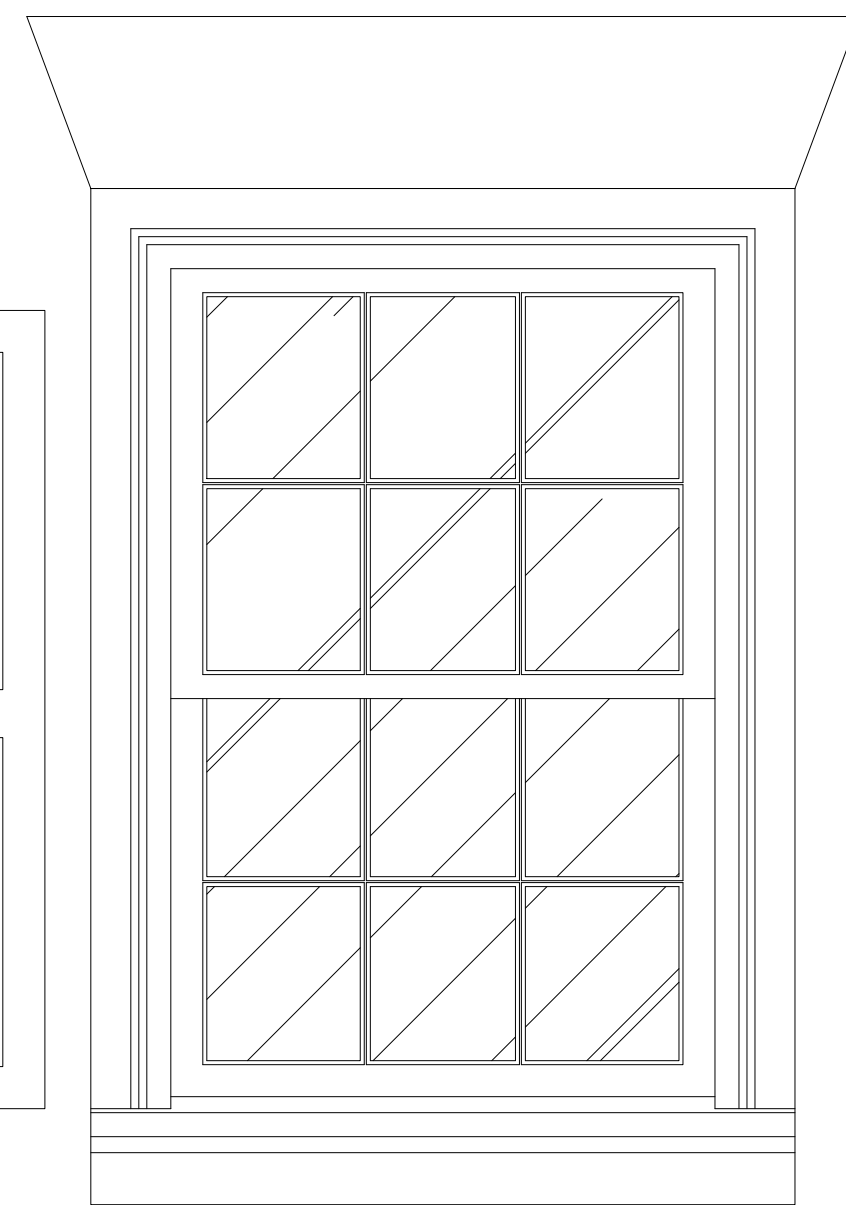


NORTH ELEVATION
TYP. EXTERIOR WINDOW - W₂

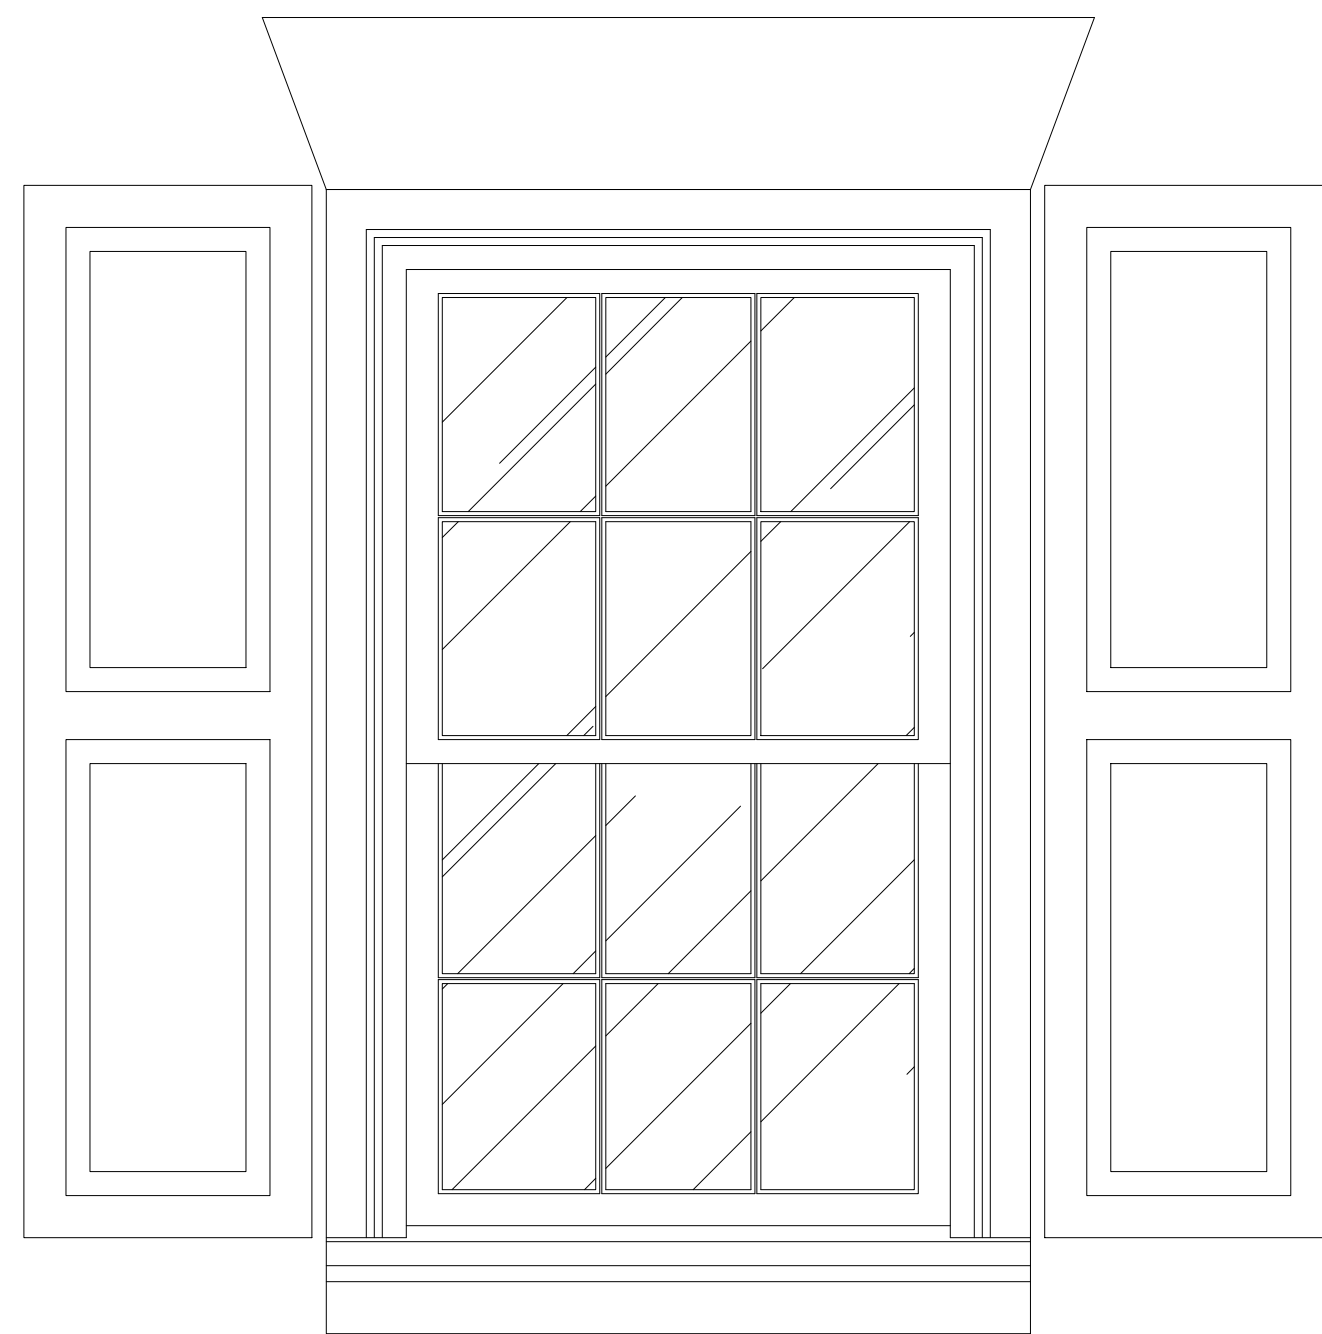


WEST AND MAIN SOUTH
ELEVATION
TYP. EXTERIOR WINDOW - W₃

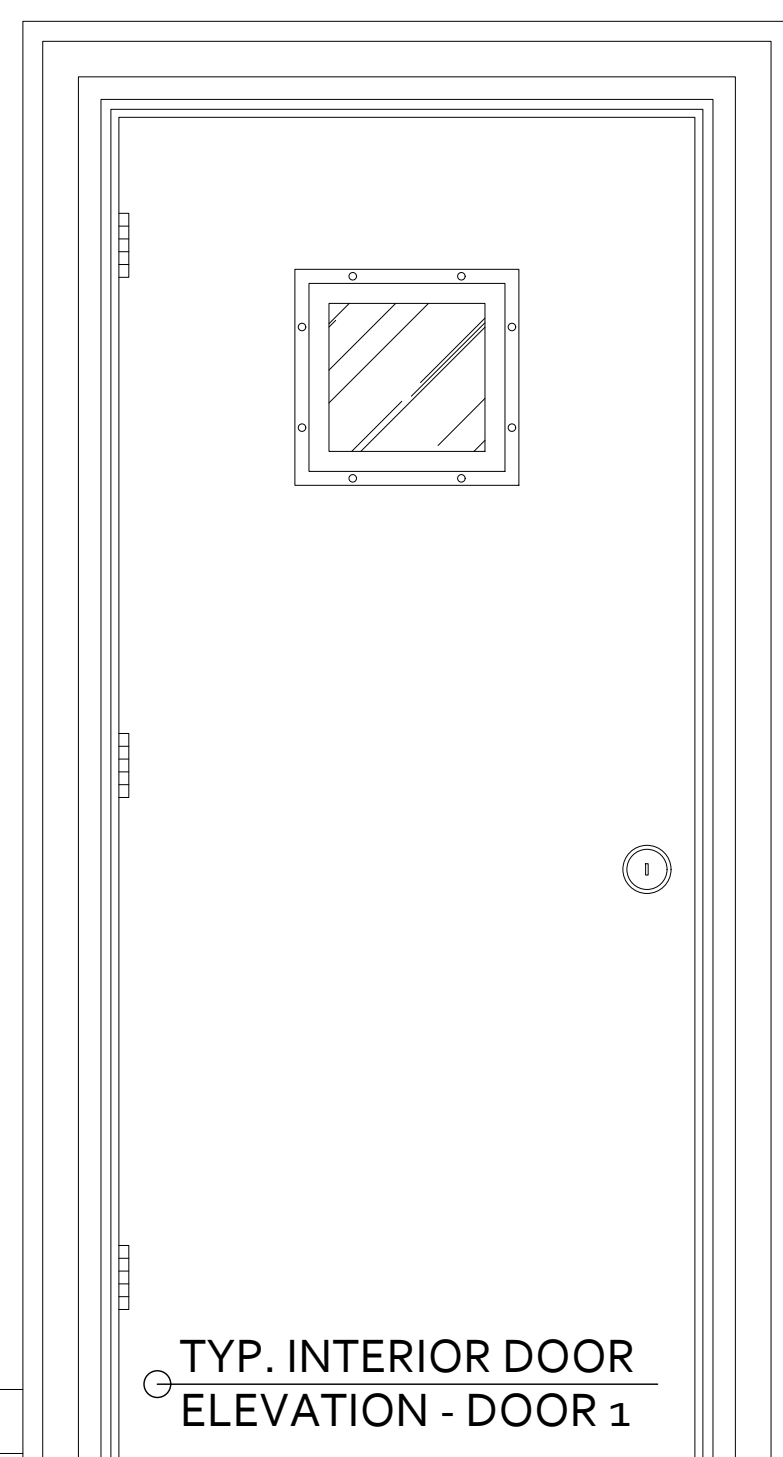


TYP. INTERIOR DOOR
ELEVATION - DOOR 1

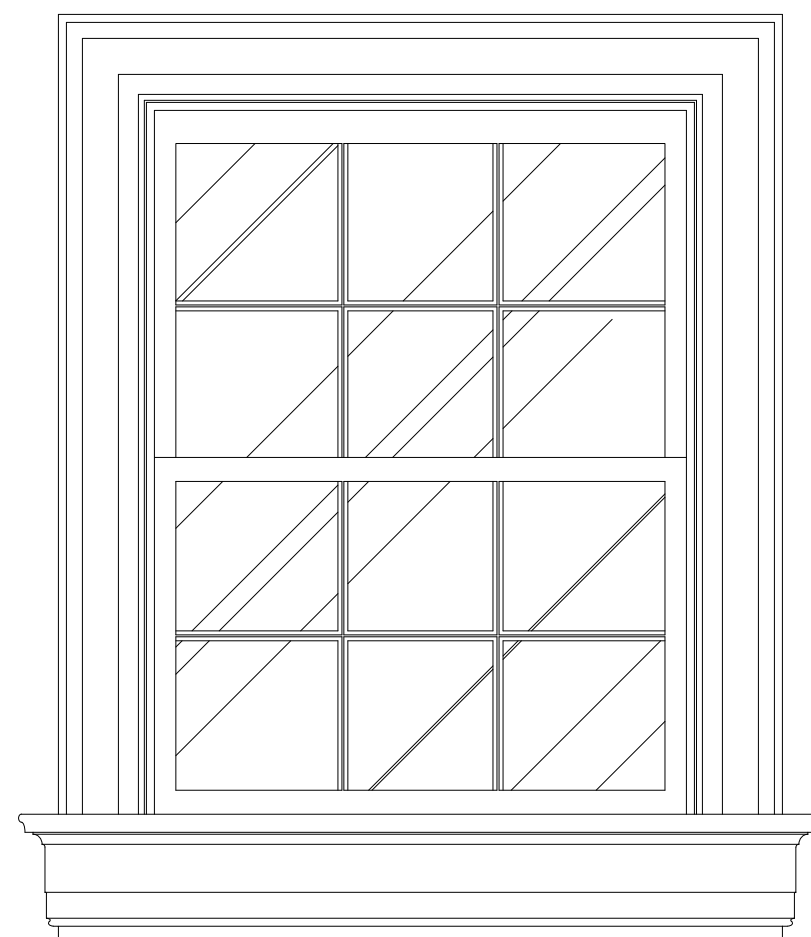

SOUTH ENTRY ELEVATION
TYP. INTERIOR WINDOW

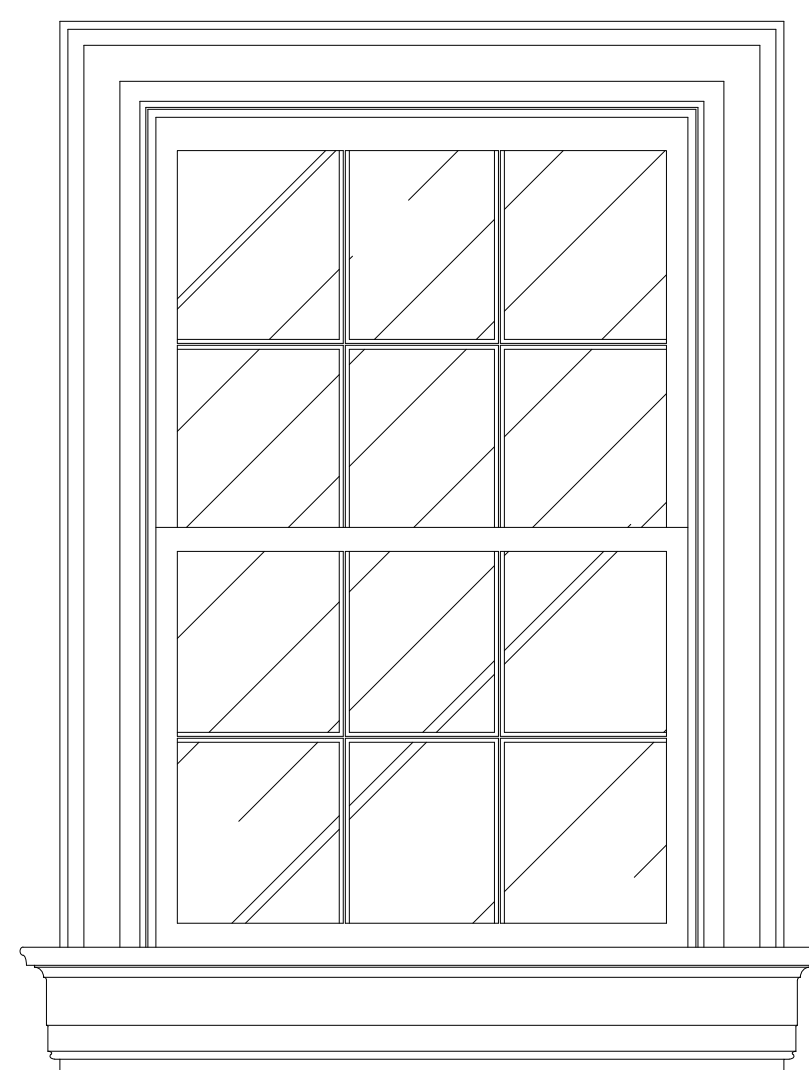


NORTH ELEVATION
TYP. INTERIOR WINDOW

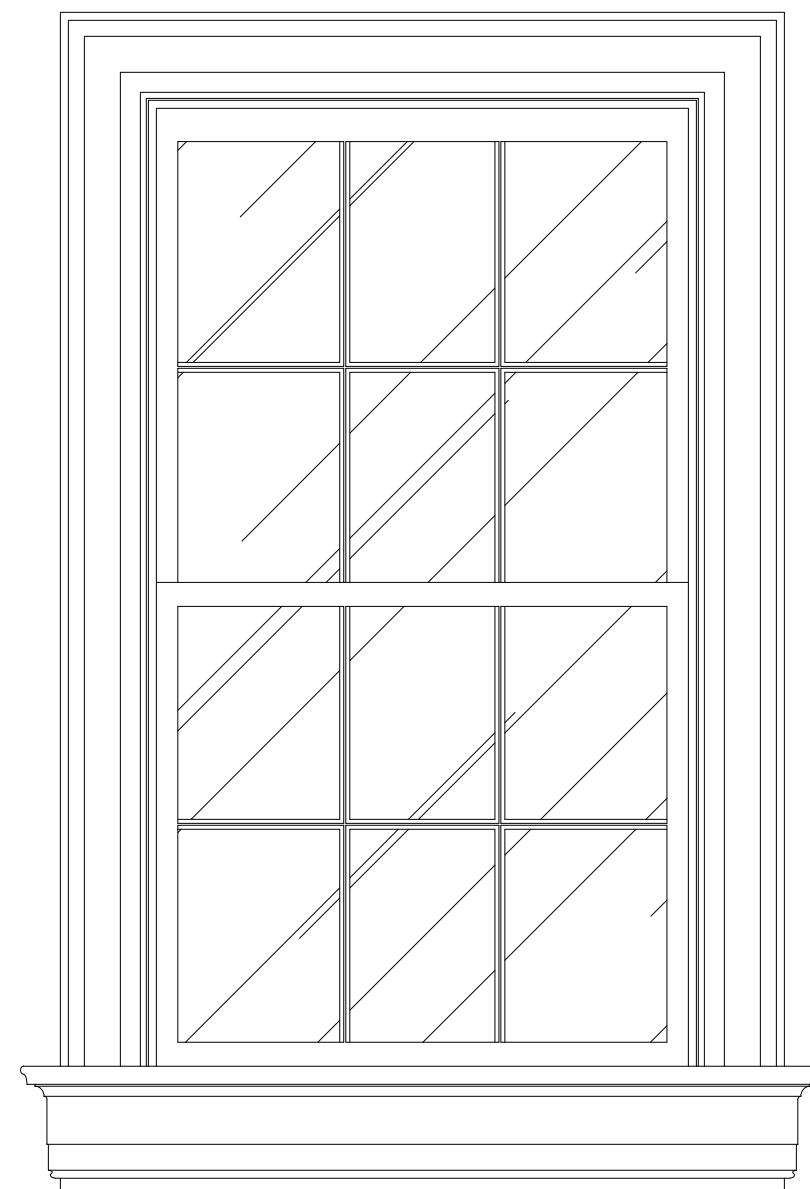


WEST AND MAIN SOUTH
ELEVATION
TYP. INTERIOR WINDOW


TYPICAL DETAILS

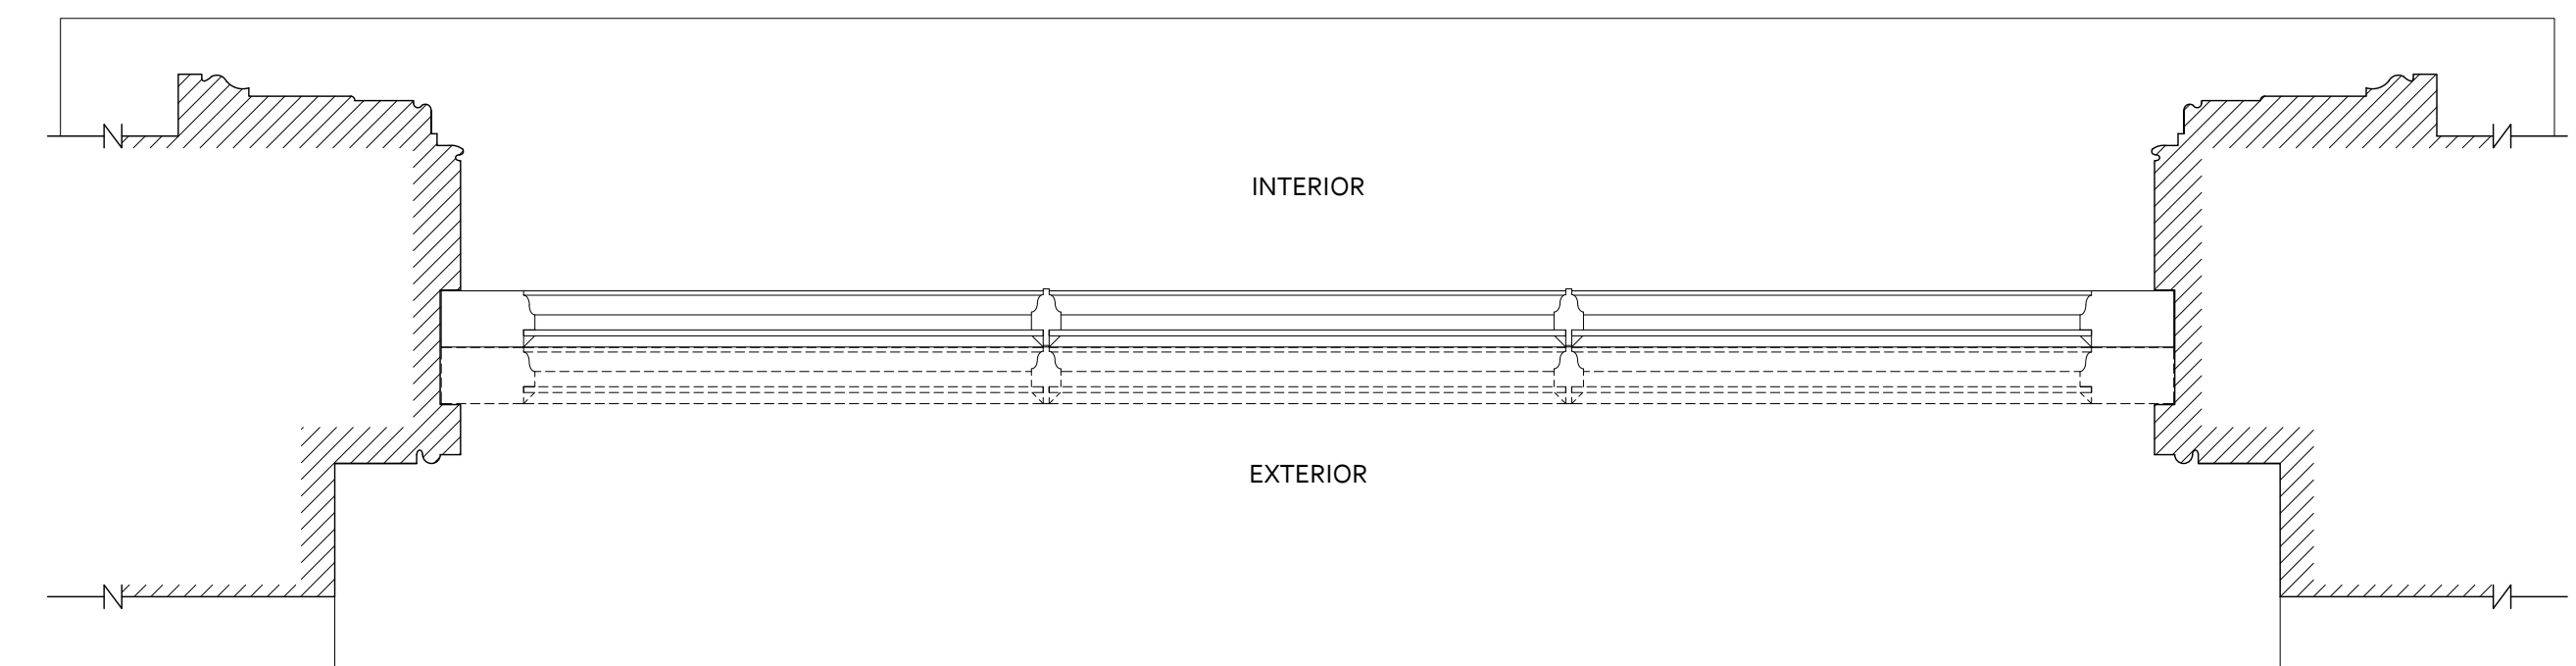

WINDOW JAMB PLAN

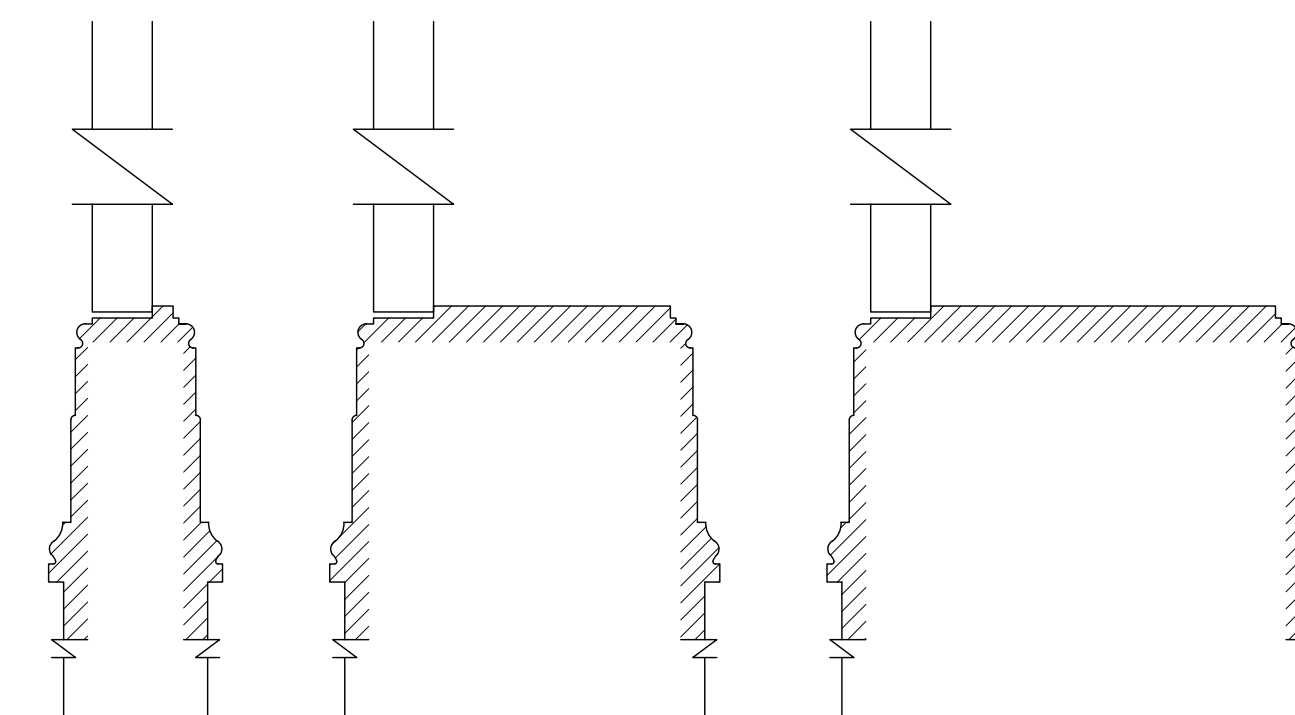

TYP. INTERIOR DOOR
JAMB PLAN DETAIL

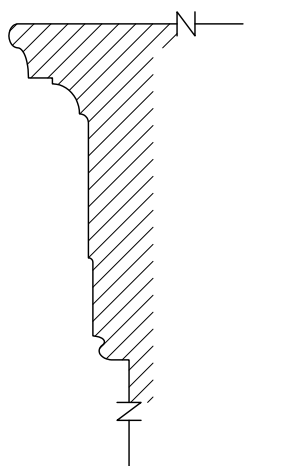

INT. WINDOW
SILL AND APRON

TYPICAL WINDOW DETAIL

